SHEET NO. SK-S-151

DWG. NO. ELN 2177

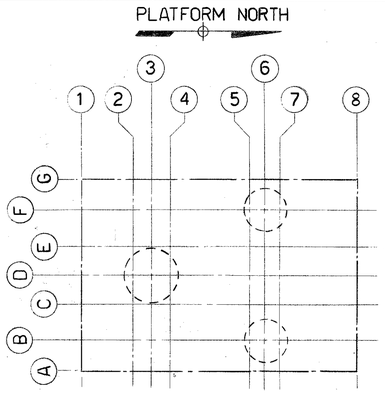

KEY PLAN

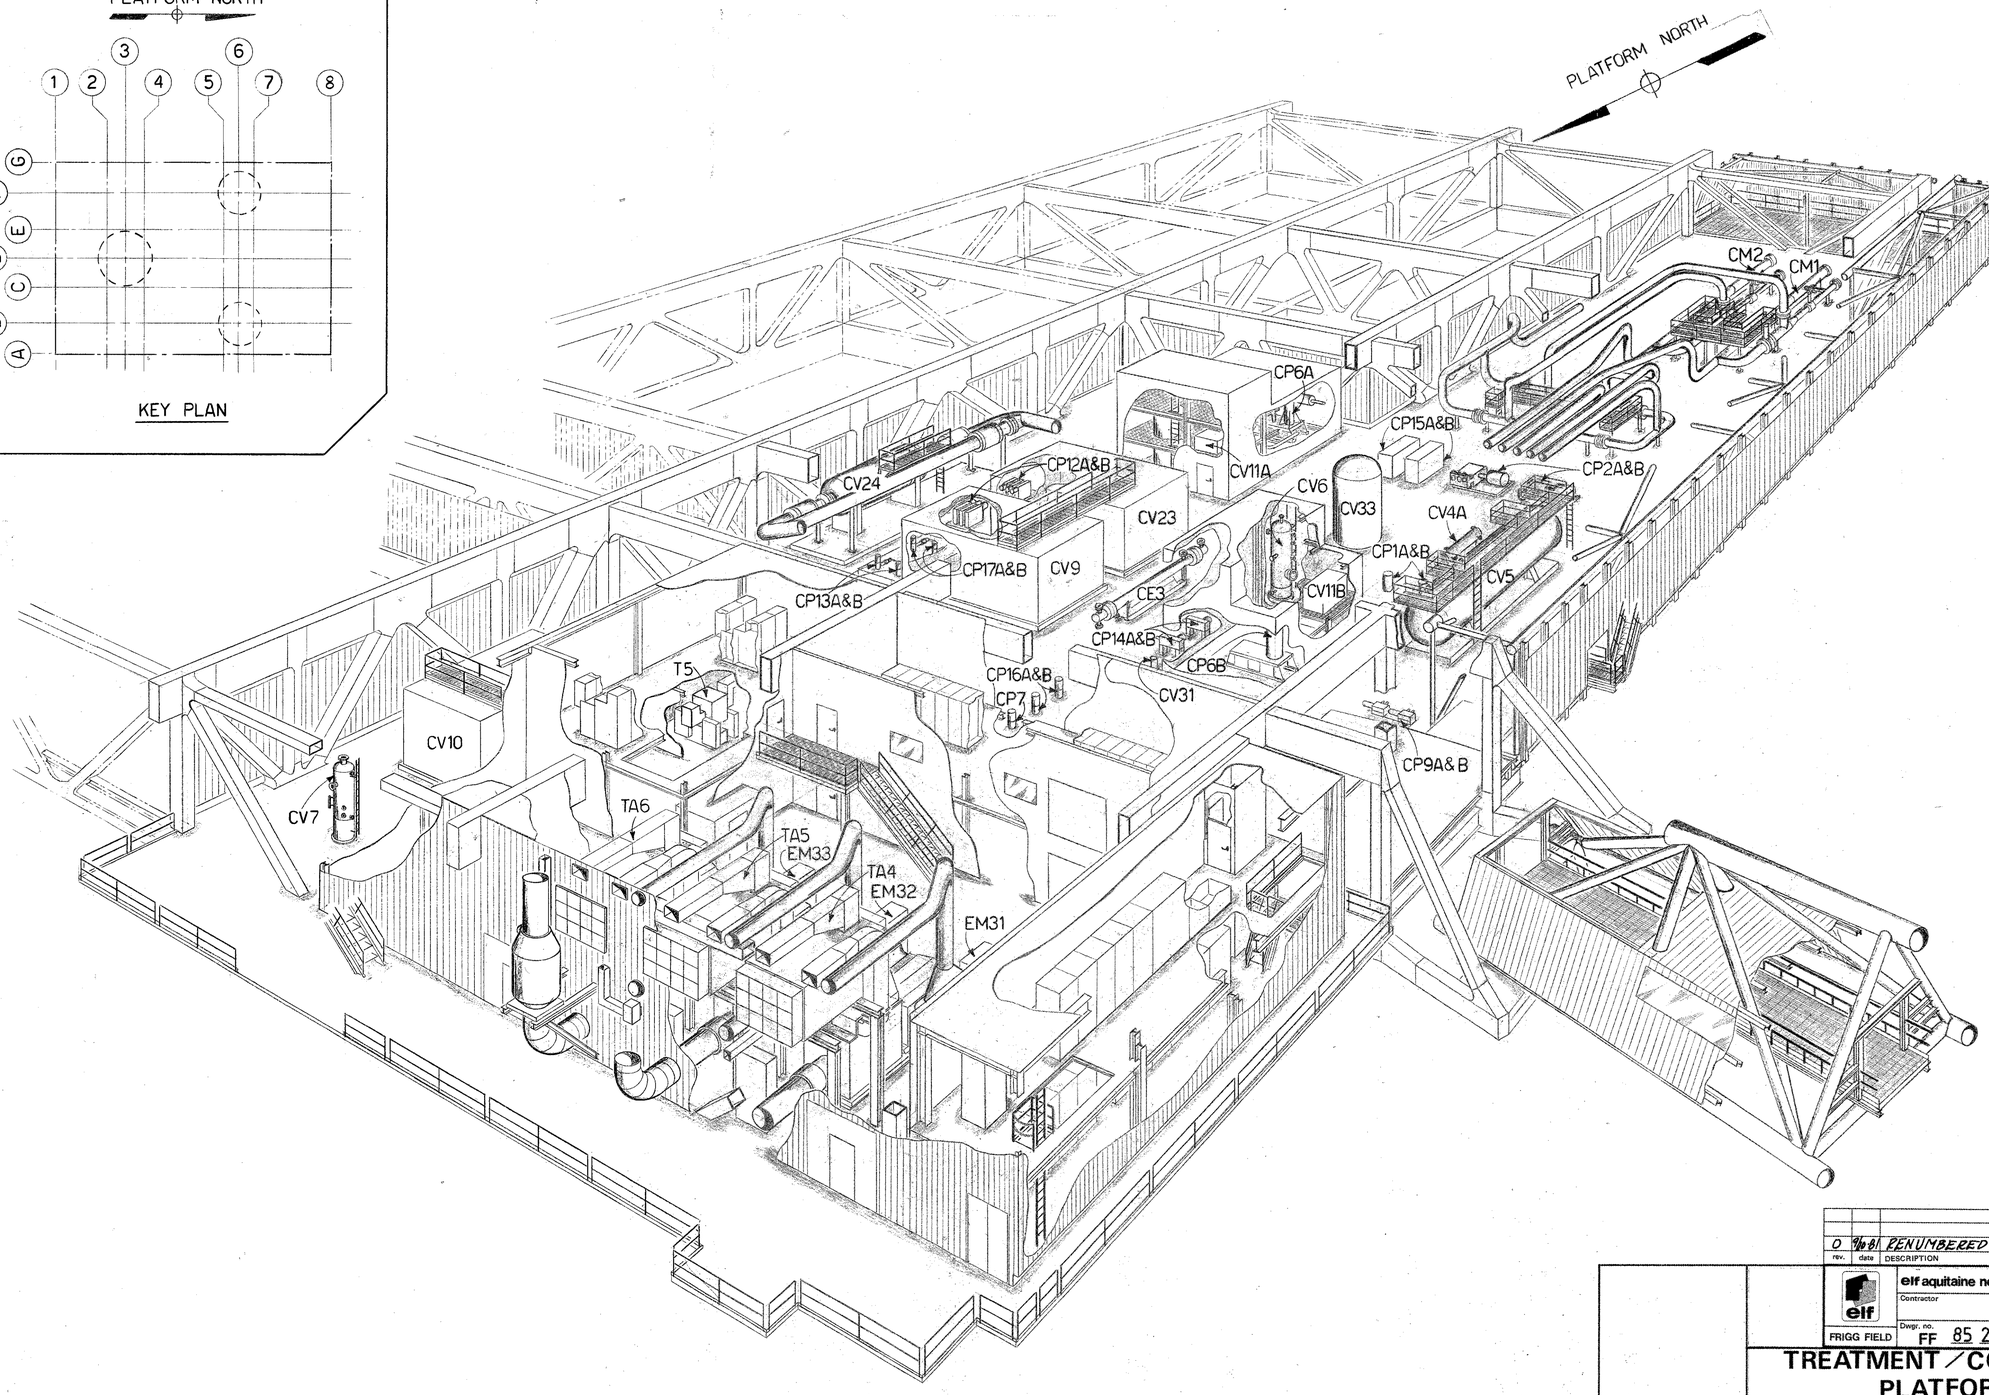

rev.	date	DESCRIPTION	by	app.
0	9.6.81	RENUMBERED		

elf aquitaine norge a/s p.o.box 168 – 4001 Stavanger

Contractor

FRIGG FIELD

Dwgr. no. FF 85 21 25 8047 Rev. 0 Sheet /

TREATMENT / COMPRESSION PLATFORM No.2

NORTH SEA JOB 1-40-E2 W.D. 104-M.

McDERMOTT – HUDSON

LONDON – ENGLAND

DRAWN BY	SCALE	DATE	DWG. NO.
R.T. WOSS	N.T.S.	14-7-88-76	ELN 2177
DESIGNED BY			SHEET NO. SK-S-151

CELLAR DECK EQUIPMENT LAYOUT

APPROVED:

DATE:

ENGINEERS APPROVAL	BY	DATE
PROJECT		
STRUCTURAL		
PROCESS		
MECHANICAL		
ELECTRICAL		
INSTRUMENT		
FAB. CHECK		
PROF. CHECK		

FAB. STDS. REQ'D. THIS SHT

DESIGN	ELEC.	INSTR.	PIPING	STRUCT	NO.	BY	DATE	REVISIONS	DATE	APP.	DESIGN	ELEC.	INSTR.	PIPING	STRUCT	NO.	BY	DATE	REVISIONS	DATE	APP.

U.D.O.