DWG. NO. ELN 2144 SHEET NO. 004.

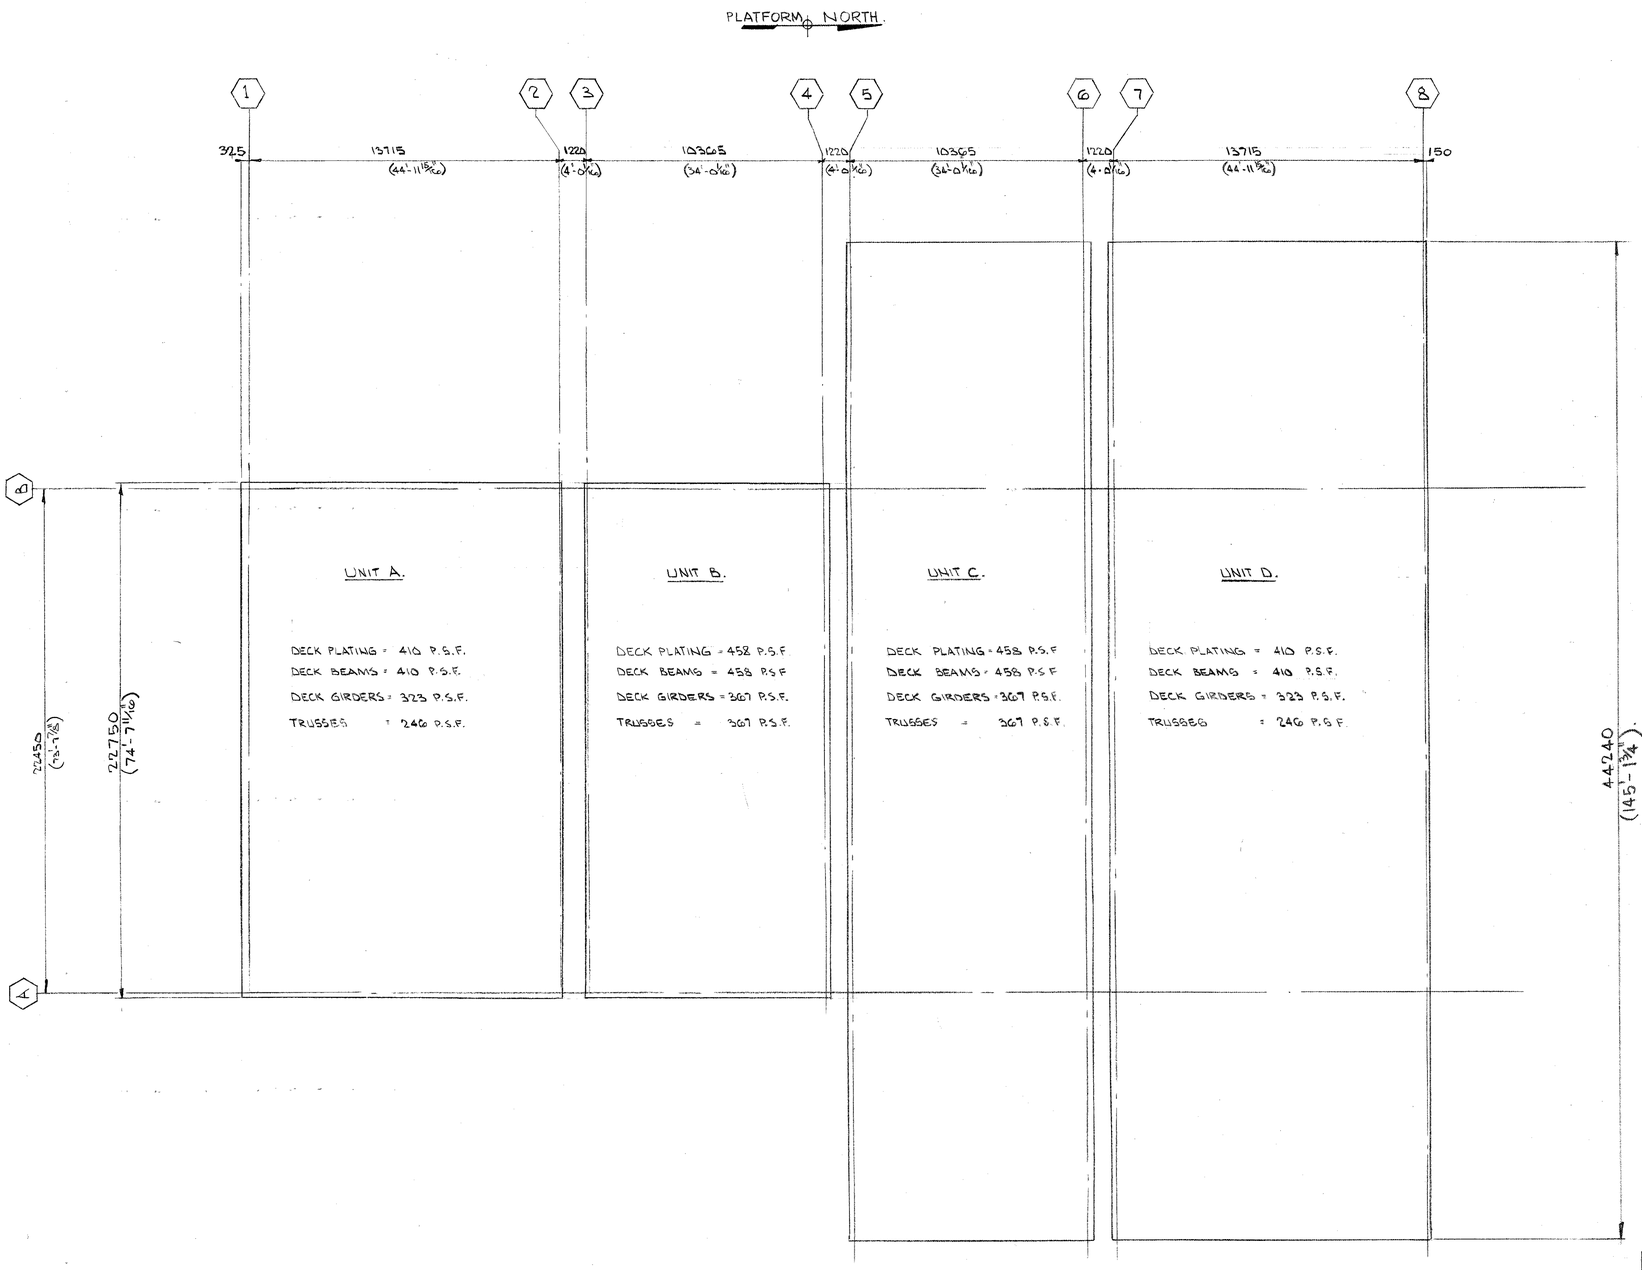

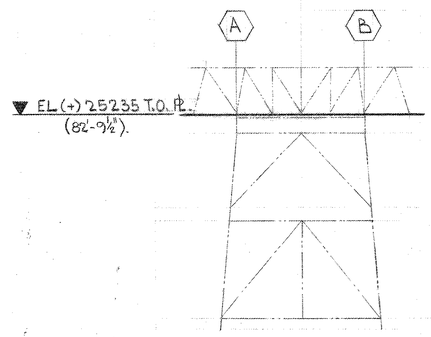

KEY ELEVATION.

NOTES.

1. DIMENSIONS IN BRACKETS ARE IMPERIAL EQUIVALENTS.

ALLOWABLE LIVE LOADINGS ~ CELLAR DECK LEVEL EL(+) 25235. (82'-9 1/2") T.O. PL.

FAB. STDS. REQ'D. THIS SHT	DESIGN	ELEC.	INSTR.	PIPING	STRUCT	NO.	BY	DATE	REVISIONS	DATE	APP.	DESIGN	ELEC.	INSTR.	PIPING	STRUCT	NO.	BY	DATE	REVISIONS	DATE	APP.

APPROVED: Robert Sau
McDERMOTT — HUDSON
DATE: 28 FEBRUARY 1978

ENGINEERS APPROVAL

	BY	DATE
PROJECT		
STRUCTURAL		
PROCESS		
MECHANICAL		
ELECTRICAL		
INSTRUMENT		
FAB. CHECK		
PROP. CHECK		

ELF-NORGE A/S NORWAY

DRILLING PLATFORM No. 2

NORTH SEA FRIGG FIELD W.D. 100 M

McDERMOTT — HUDSON

LONDON — ENGLAND

DRAWN BY	SCALE	DATE	DWG NO
T. MOORE	1:125	27 AUG 75	ELN 2144
DESIGNED BY			SHEET NO. 004.

CELLAR DECK LOADING DIAGRAM.

0

GAF 0071/74