DRAWING No. MP-05380-M-0-00-0001

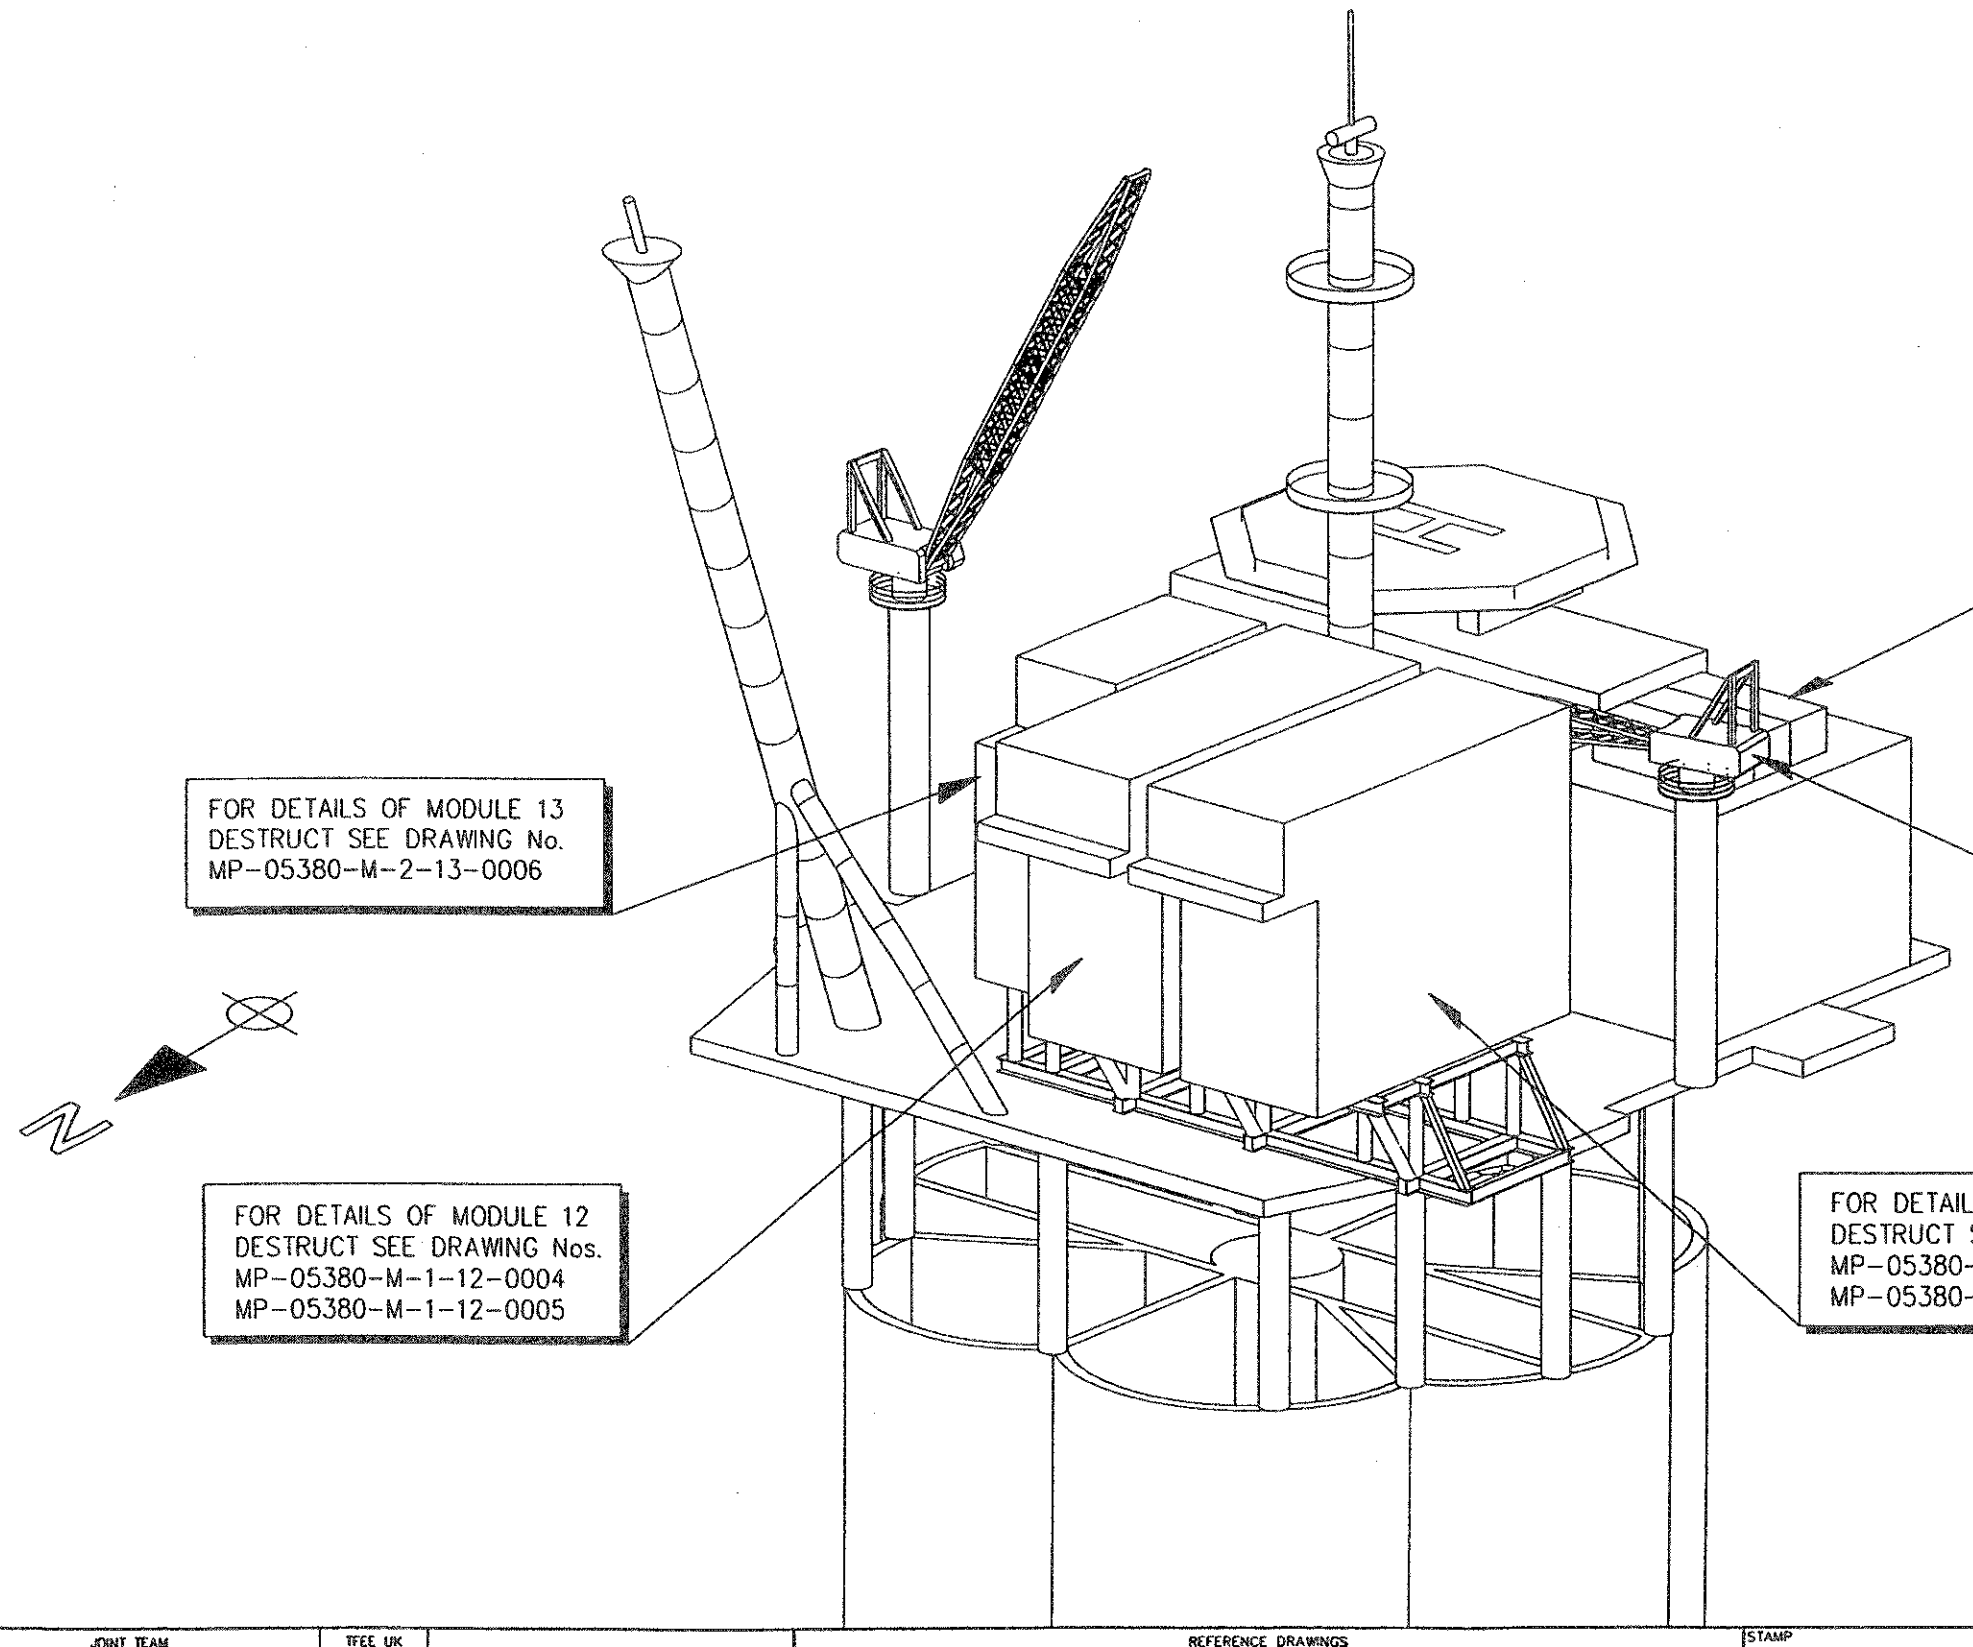

FOR DETAILS OF OFFICE REMOVAL, ETC SEE DRAWING Nos.
MP-05380-M-0-00-0042
MP-05380-M-0-00-0043
MP-05380-M-0-00-0044
MP-05380-M-0-00-0045
MP-05380-M-0-00-0046

FOR DETAILS OF MODULE 13 DESTRUCT SEE DRAWING No. MP-05380-M-2-13-0006

FOR DETAILS OF WEST CRANE REMOVAL SEE DRAWING No. MP-05380-M-0-00-0047

FOR DETAILS OF MODULE 12 DESTRUCT SEE DRAWING Nos.
MP-05380-M-1-12-0004
MP-05380-M-1-12-0005

FOR DETAILS OF MODULE 11 DESTRUCT SEE DRAWING Nos.
MP-05380-M-1-11-0002
MP-05380-M-1-11-0003

THIS DOCUMENT IS THE PROPERTY OF TOTALFINAELF. INFORMATION CONTAINED HEREIN SHALL NOT BE USED OR DISCLOSED IN WHOLE OR IN PART WITHOUT PRIOR WRITTEN AGREEMENT

JOINT TEAM							TFEE UK		REVISION DESCRIPTION
REV	DATE	DRAWN BY	DRG. CHECK	ENG. CHECK	ENG. APPRO.	PROJ. APPRO.	APPRO.	DATE	
A1	21.9.01	JED	DH						ISSUED FOR COMMENT
C1	5-11-01	AM	JEO	RAM	RAM				ISSUED FOR FEED REPORT

REFERENCE DRAWINGS					
REF	DRG. No.	TITLE	REF	DRG. No.	TITLE

STAMP

NOT FOR CONSTRUCTION

TOTAL FINA ELF Joint Team

CLIENT	TITLE MCP01– DISINVESTMENT FEED STUDY
CLIENT DRAWING No.	DETAILS OF DESTRUCT GENERAL LOCATIONS PLATFORM OVERALL
DRAWING SIZE A1	
SCALE 1:250	PROJECT No. 21–05380
DRAWING No. MP–05380–M–0–00–0001	REV C1