DWG. NO. ELN 2020 | SHEET NO. 155

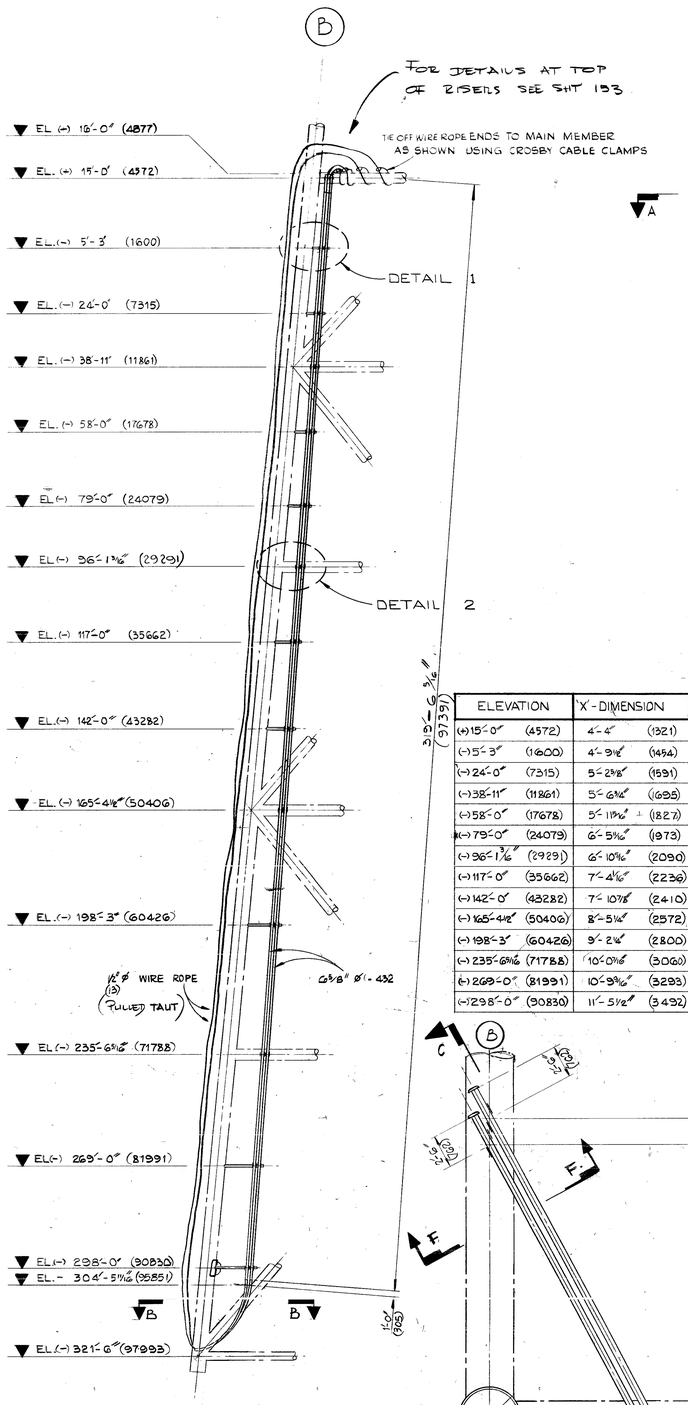

ELEVATION	'X'-DIMENSION
(+)15'-0" (4572)	4'-4" (1321)
(-)5'-3" (1600)	4'-9 1/8" (1454)
(-)24'-0" (7315)	5'-2 3/8" (1591)
(-)38'-11" (11861)	5'-6 1/16" (1685)
(-)58'-0" (17678)	5'-11 9/16" (1827)
(-)79'-0" (24079)	6'-5 1/16" (1973)
(-)96'-1 3/16" (29291)	6'-10 1/16" (2090)
(-)117'-0" (35662)	7'-4 1/16" (2236)
(-)142'-0" (43282)	7'-10 7/8" (2410)
(-)165'-4 1/2" (50406)	8'-5 1/16" (2572)
(-)198'-3" (60426)	9'-2 1/16" (2800)
(-)235'-6 5/16" (71788)	10'-0 1/16" (3060)
(-)269'-0" (81991)	10'-9 9/16" (3283)
(-)298'-0" (90830)	11'-5 1/2" (3492)

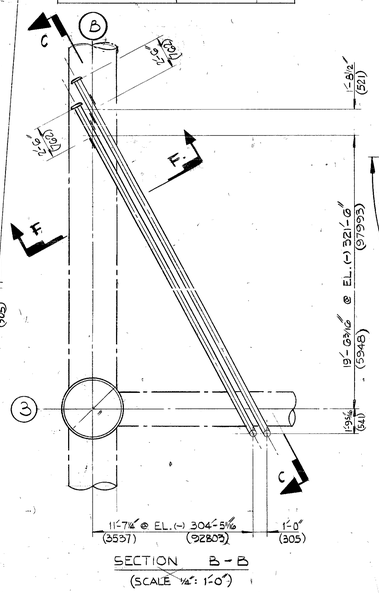

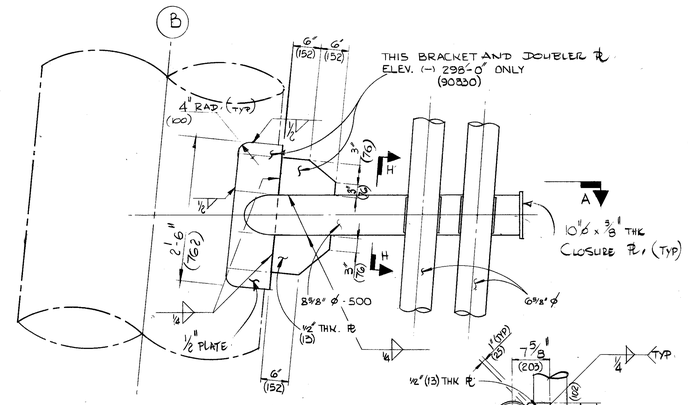

DETAIL 1
TYPICAL AT ELEVATIONS (EXCEPT AS NOTED)
(-)5'-3" (-)24'-0" (-)58'-0" (-)79'-0" (-)117'-0" (-)142'-0" (-)198'-3" (-)269'-0" (-)298'-0"
(SCALE 1": 1'-0")

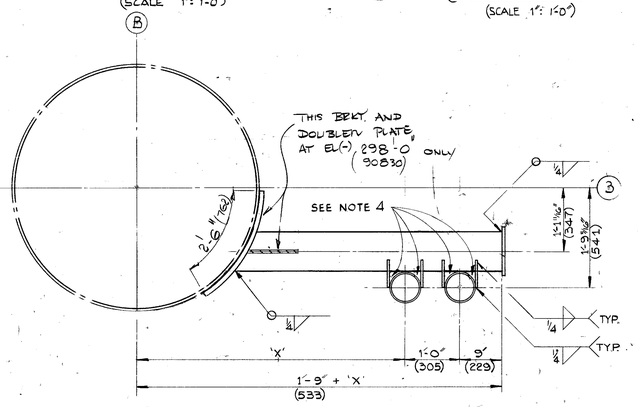

SECTION A-A
(SCALE 1": 1'-0")

SECTION 'C'-'C'
(SCALE 1/2" = 1'-0")

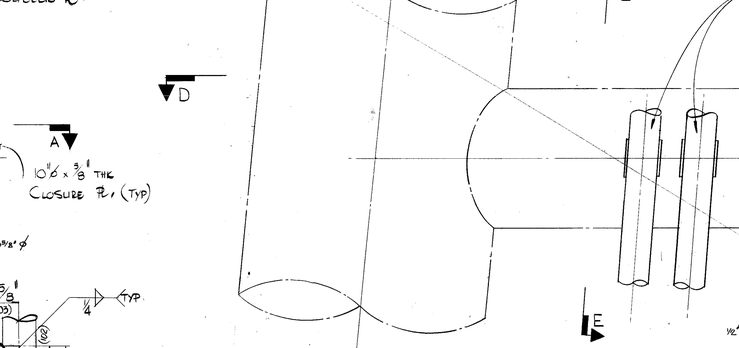

DETAIL - 2
TYPICAL AT ELEVATIONS
(+)15'-0" (-)38'-11" (-)96'-1 3/16" (-)165'-4 1/2" (-)235'-6 5/16"

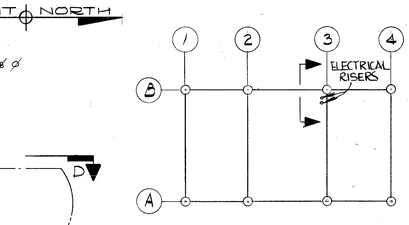

KEY PLAN.

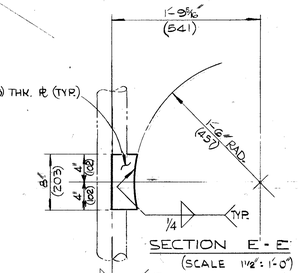

SECTION E-E
(SCALE 11/8": 1'-0")

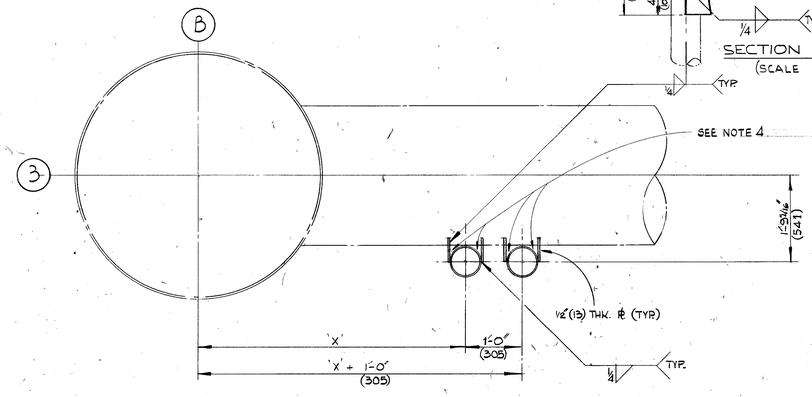

SECTION D-D
(SCALE 1": 1'-0")

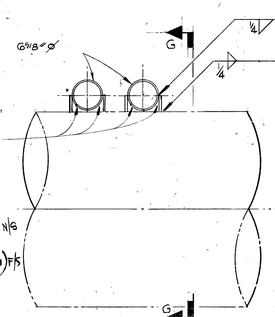

SECTION F-F
(SCALE - 1": 1'-0")

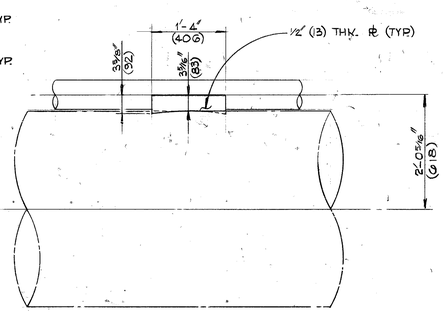

SECTION G-G
(SCALE 1": 1'-0")

NOTES!

1. —— FABRICATOR - RUN 1/2" (13) Ø 6 x 19 WIRE ROPE, GALV., THRO. EACH RISER, & SECURE ALL ENDS WITH CROSBY CABLE CLAMPS @ EL.(+)15'-0" (4572) CABLE TO BE ON OUTBOARD FACE OF JACKET.
2. —— ERECTOR - AFTER INSTALLATION OF JACKET, POUR 5 GAL. "FLOAT COAT" RUST INHIBITOR INTO EACH RISER, & TACK WELD 3/8" (10) COVER PLATE OVER TOP.
3. —— 6 5/8" Ø - 432 & 8 5/8 Ø - 500 AND PLATES TO BE MILD STEEL (NON STRUCTURAL)
4. FILL VOIDS BETWEEN 6 5/8" Ø PIPE & 1/8" PL BRKTS, WITH BUILDING MASTIC (CAULKING COMPOUND)
5. CHILL BACKUP RINGS TO BE USED ON ALL BUTT WELDS ON 6 5/8" Ø PIPES

elf norge a.s
dwg no: FF 931.210.057
rev. : 0 date : 09.10.74
item:

APPROVED: J.S. Eagle
DATE: 25 Oct 73
ENGINEERS APPROVAL

	BY	DATE
PROJECT		
STRUCTURAL		
PROCESS		
MECHANICAL		
ELECTRICAL		
INSTRUMENT		
PAR. CHECK		
PROP. CHECK		

ELF-NORGE A/S
NORWAY

24 WELL SELF CONTAINED
DRILLING PLATFORM No 1
'NORTH SEA FRIGG FIELD WD 98 M

McDERMOTT-HUDSON
LONDON - ENGLAND

DRAWN BY	SCALE	DATE	DWG NO.
EDMASSEY	AS NOTED	10-10-73	ELN 2020
DESIGNED BY			SHEET NO. 155

6 5/8 DIA ELECTRICAL RISERS (SHT. 2 OF 2)

FAB. STDS. REQ'D. THIS SHT.

DESIGN	STRUCT.	PIPING	ELEC.	MK.	BY	DATE	REVISIONS	DATE	APP.

U.S.D.