DWG. NO. ELN2098 | SHEET NO. SK-S-102

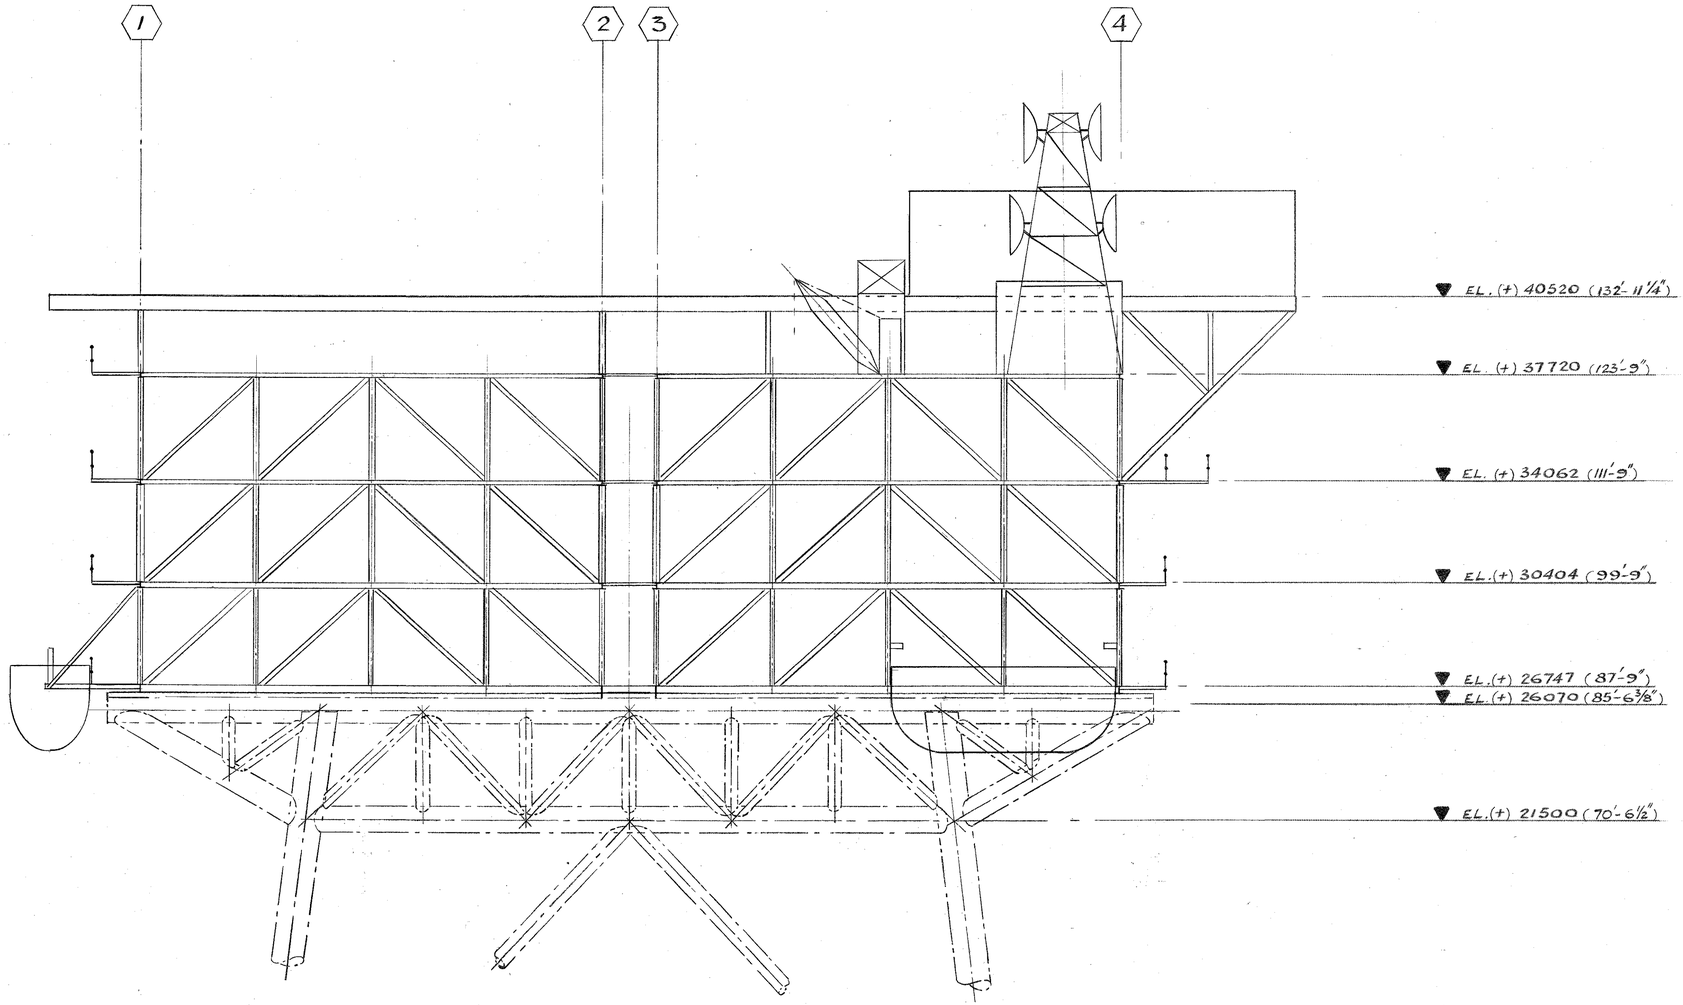

APPROVED:

McDERMOTT—HUDSON

DATE:

ENGINEERS APPROVAL

	BY	DATE
PROJECT		
STRUCTURAL		
PROCESS		
MECHANICAL		
ELECTRICAL		
INSTRUMENT		
FAB. CHECK		
PROP. CHECK		

ELF-NORGE A/S
NORWAY

QUARTERS PLATFORM

NORTH SEA | FRIGG FIELD | W.D. 104-M

McDERMOTT — HUDSON
LONDON — ENGLAND

DRAWN BY	SCALE	DATE	DWG NO.
R.LENART.	1:100	19. NOV. 73.	ELN 2098
DESIGNED BY			SHEET NO. SK-S-102

ELEVATION OF QUARTERS PACKAGE SCHEME I

FAB. STDS. REQ'D. THIS SHT.

DESIGN	STRUCT.	PIPING	ELEC.	MK.	BY	DATE	REVISIONS	DATE	APP.	DESIGN	STRUCT.	PIPING	ELEC.	MK.	BY	DATE	REVISIONS	DATE	APP.

U.D.O.