SHEET NO. 008

DWG. NO. ELN2098

NOTES
FOR KEY PLAN REF SHT 007

ITEMS 57, 58, 60 & 19 YARD INSTALLED.

REFERENCE DRGS
EXPLODED VIEW OF UNITS A & B SHT 1 OF 2 { ELN 2098 SHT 007

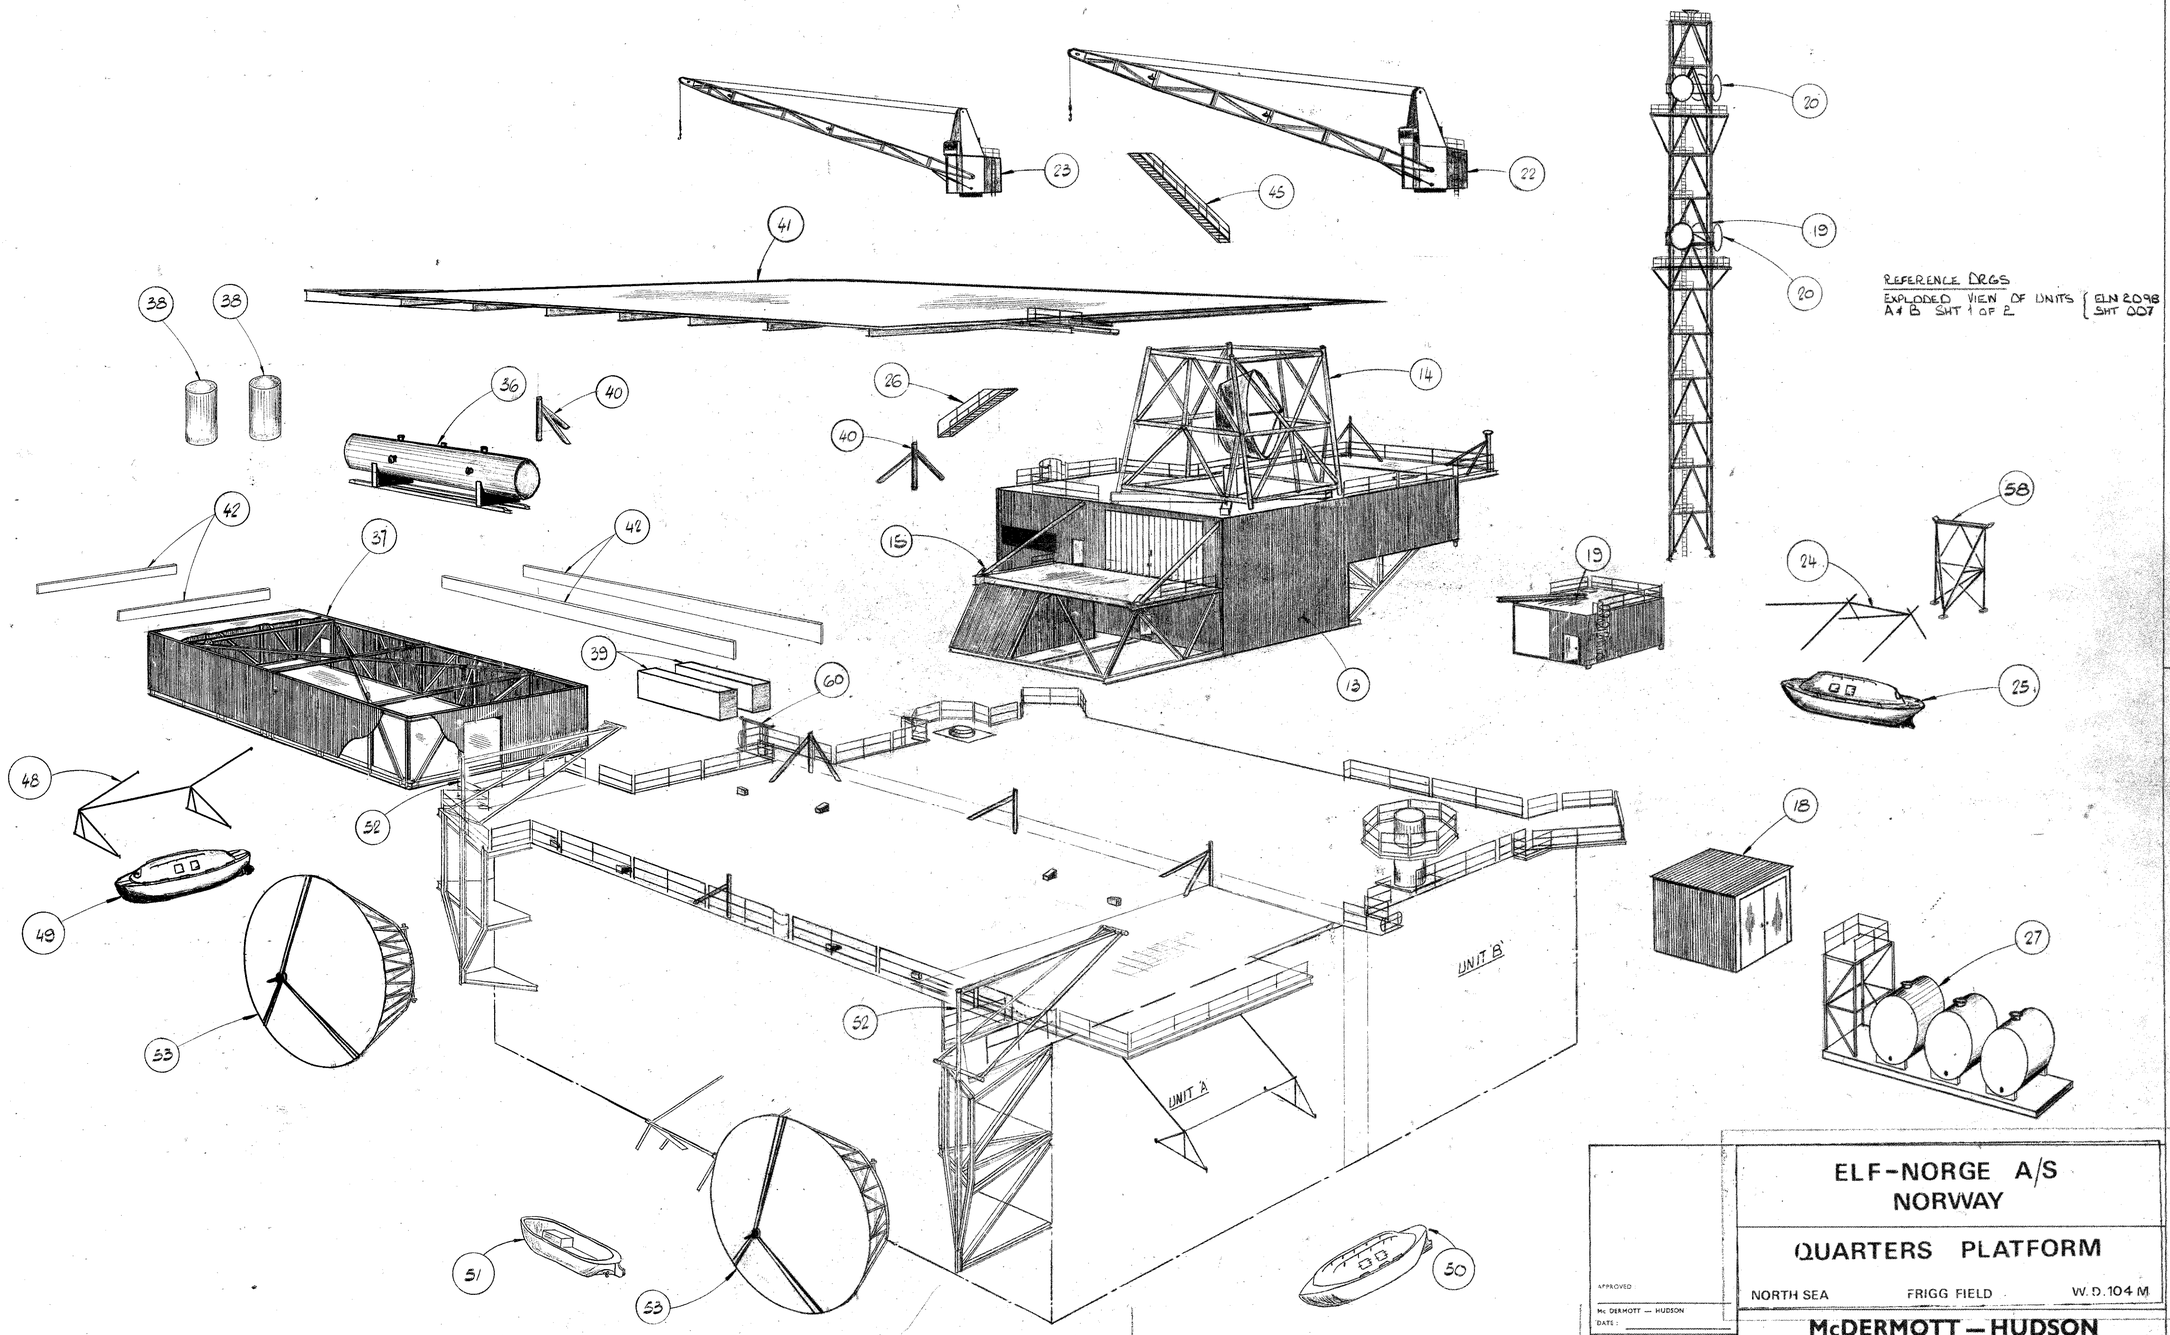

FAB. STDS. REQ'D. THIS SHT	DESIGN	ELEC.	INSTR.	PIPING	STRUCT	NO.	BY	DATE	REVISIONS	DATE	APP.	DESIGN	ELEC.	INSTR.	PIPING	STRUCT	NO.	BY	DATE	REVISIONS	DATE	APP.

APPROVED
Mc DERMOTT — HUDSON
DATE :

ENGINEERS APPROVAL

	BY	DATE
PROJECT		
STRUCTURAL		
PROCESS		
MECHANICAL		
ELECTRICAL		
INSTRUMENT		
FAB. CHECK		
PROP. CHECK		

ELF-NORGE A/S
NORWAY

QUARTERS PLATFORM

NORTH SEA — FRIGG FIELD — W. D. 104 M

McDERMOTT — HUDSON
LONDON — ENGLAND

DRAWN BY	SCALE	DATE	DWG NO.
B MAYO	N.T.S.	13 MARCH 75	ELN 2098
DESIGNED BY			SHEET NO. 008

EXPLODED VIEW SHEET 2 OF 2

GAF 0071/1