DWG. NO. ELN 02020 SHEET NO. 202 ⚠




KEY PLAN

PLANT NORTH

NOTES
1. FOR GENERAL NOTES SEE DWGS. Nº ELN 02020, SHT. 401




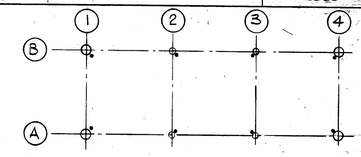


TYP. DETAIL FOR ALL PIPES PASSING THROUGH JACKET WALLS D = O.D OF PIPE




TYP DETAIL OF EXTERNAL PIPE SUPPORT

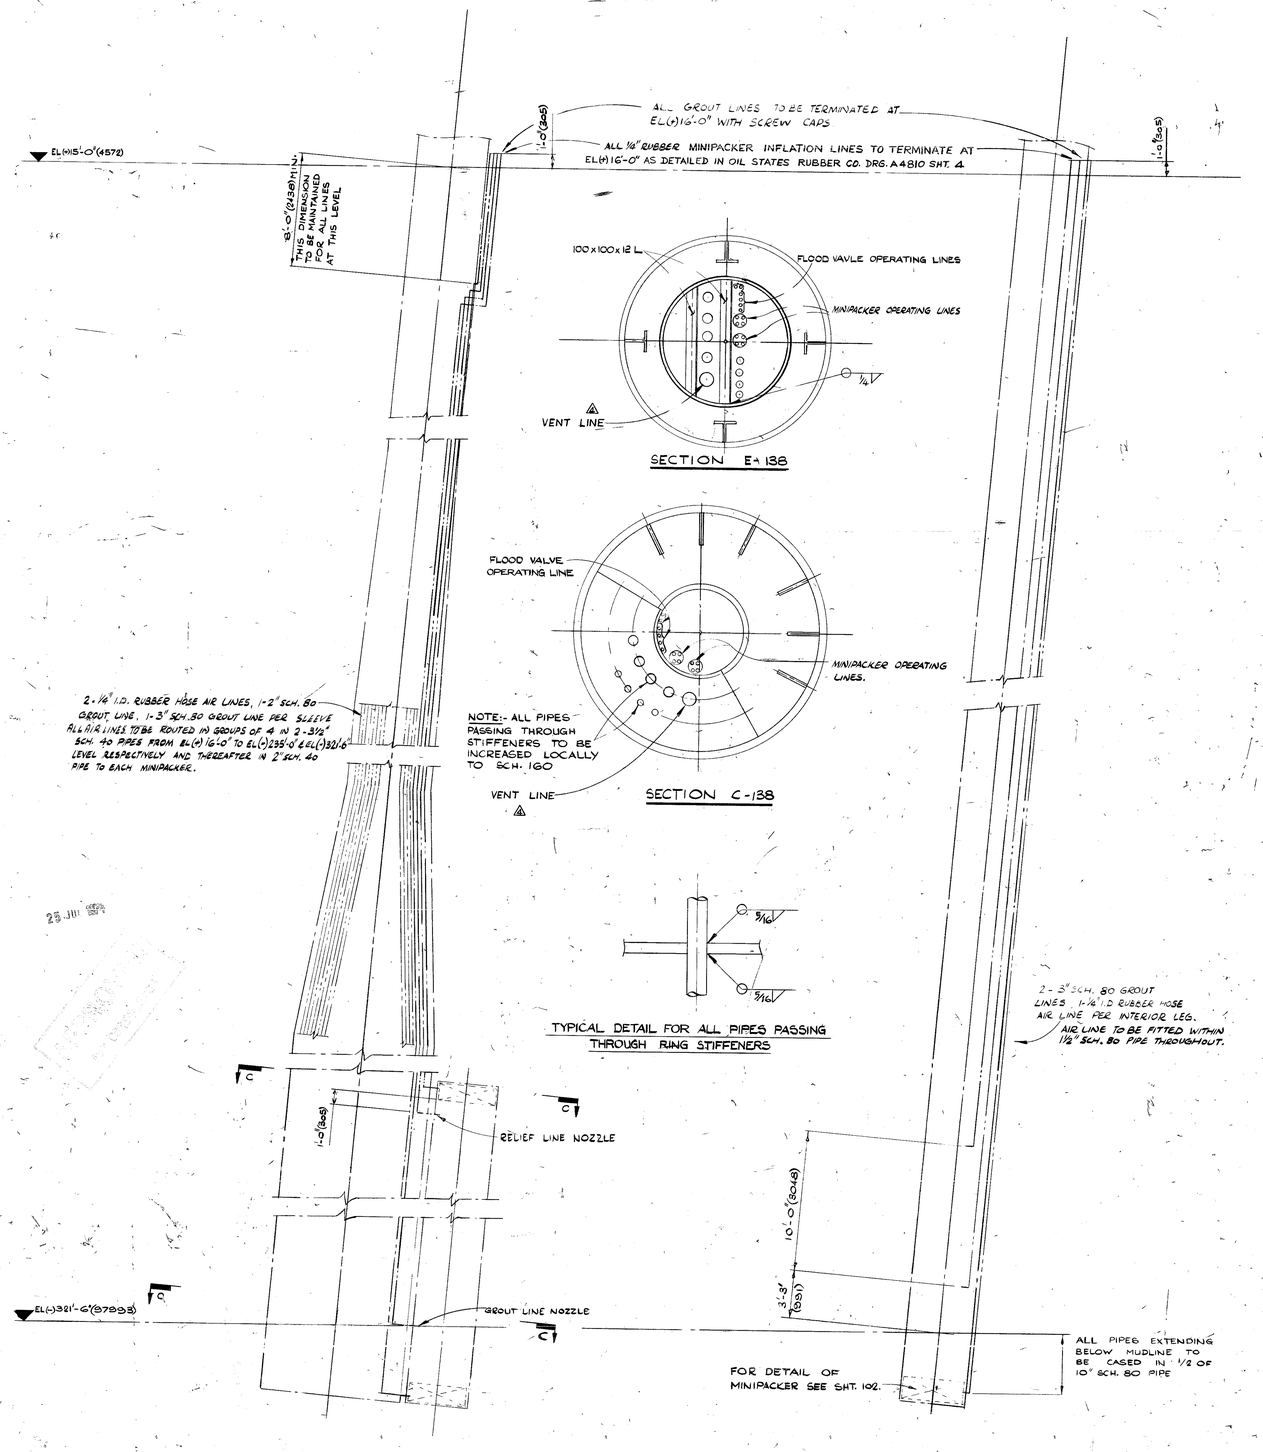


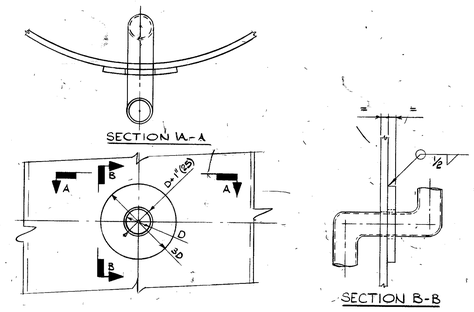TYPICAL SECTION THROUGH EXTERNAL LEG

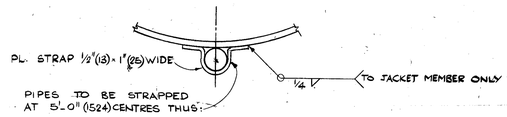


SECTION C-C

REFERENCE DWGS.

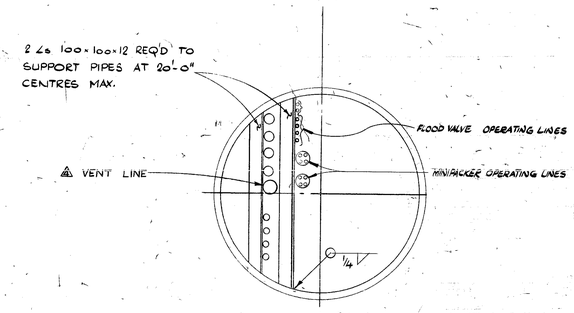McD-H DRAWINGS

| | |
|---|---|
| INTERNAL JOINT STIFFENING AT EL(-)165'-4½" | DWG Nº ELN02020 SHT Nº 135 |
| FLOODING SYSTEM SCHEMATIC | DWG Nº ELN02020 SHT Nº 401 |

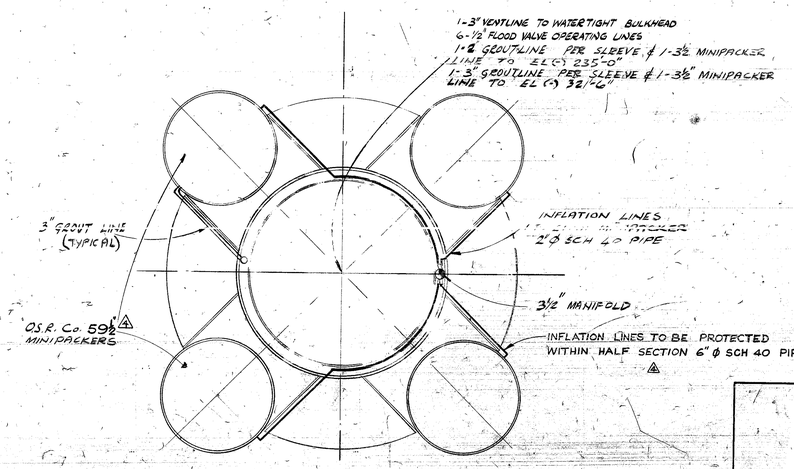OIL STATES RUBBER CO. DWGS.

| | |
|---|---|
| MINIPACKER INFLATION METHOD | A 4803 A 4804 A 4810 SHT. 4 |
| MINIPACKER ASSEMBLY | A 4811 A 4812 A 4813 |

elf norge a.s
dwg no: FF. 931. 200. 002.
rev. : 0 date: 10.10.74
Item:

| FAB. STDS. REQ'D. THIS SHT. | DESIGN | STRUCT. | PIPING | ELEC. | MK. | BY | DATE | REVISIONS | DATE | APP |
|---|---|---|---|---|---|---|---|---|---|---|
| | | | | | | | | | | |

| DESIGN | STRUCT. | PIPING | ELEC. | MK. | BY | DATE | REVISIONS | DATE | APP |
|---|---|---|---|---|---|---|---|---|---|
| | | | | | | | | | |

| DESIGN | STRUCT. | PIPING | ELEC. | MK. | BY | DATE | REVISIONS | DATE | APP |
|---|---|---|---|---|---|---|---|---|---|
| | | | | 4 | MGR | 26.8.74 | "NOT ONE TO WATERTIGHT BULKHD REPOSITIONING MYTION ALTERED | 4/11/74 | |
| | | | | 3 | AP | 18.7.74 | MINIPACKER OPERATING LINES ENCLOSED | 4/11/74 | |
| | | | | 2 | MJ | 29.6.74 | REVISED AIR REQUIRED SECTION FOR LEG SET FOR PIPES PASSING THRU RING STIFFENERS | 4/11/74 | |
| | | | | 1 | MJ | 7.5.74 | CHANGED FROM S/PILE TO 4 PILE GROUP | 4/11/74 | |

ELF-NORGE A/S
NORWAY
24 WELL SELF CONTAINED
DRILLING PLATFORM No 1
NORTH SEA FRIGG FIELD WD: 98.5m
McDERMOTT – HUDSON
LONDON ENGLAND

APPROVED: McDERMOTT
DATE: 4/11/74
ENGINEERS APPROVAL
PROJECTS: DATE 4/11/74
STRUCTURES
PROCESS
PIPING
ELECTRICAL
DRAWN BY: Bryant
SCALE: NONE
DATE: 4/6/73
DRG. NO. ELN 02020

ROUTING SYSTEM SHEET NO. 202