DWG. NO. ELN 2020 | SHEET NO. 905

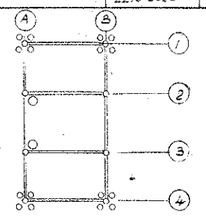

KEY PLAN III ELEVATION
SCALE 1"=50'-0"

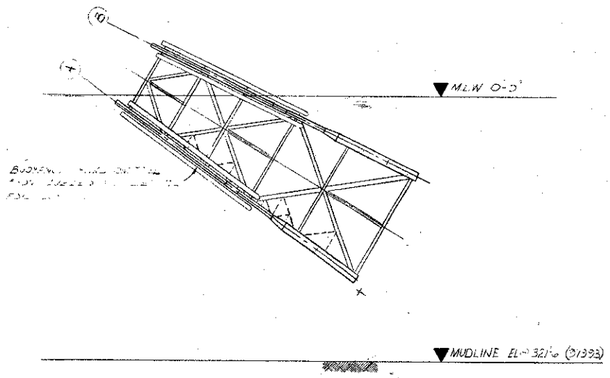

36°~ ZERO FLOODING ~ BOTH LEGS

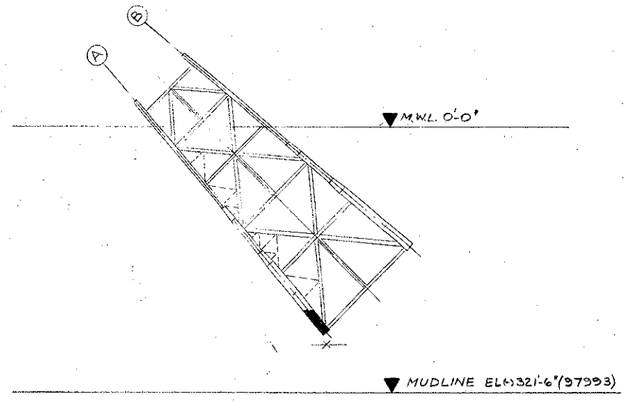

45°~ AFT LEG FLOODING

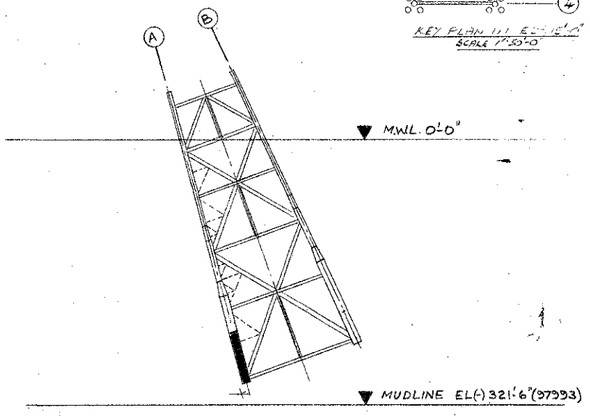

70°~ AFT LEG FLOODED TO BULKHEAD

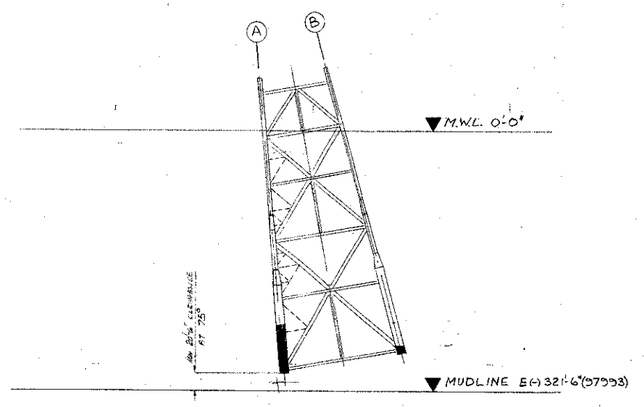

80°~ BLD & BL LEGS FLOODING

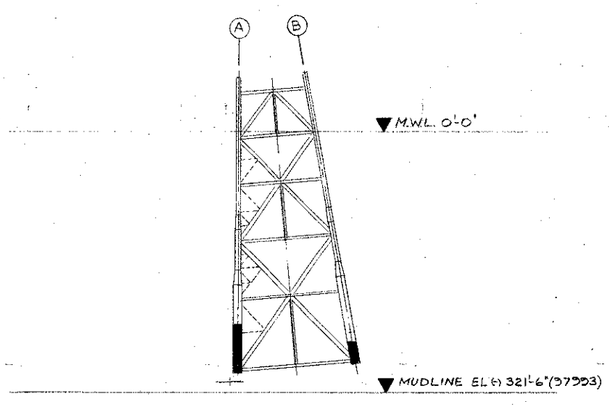

85°~ BLD & BL LEGS FLOODING

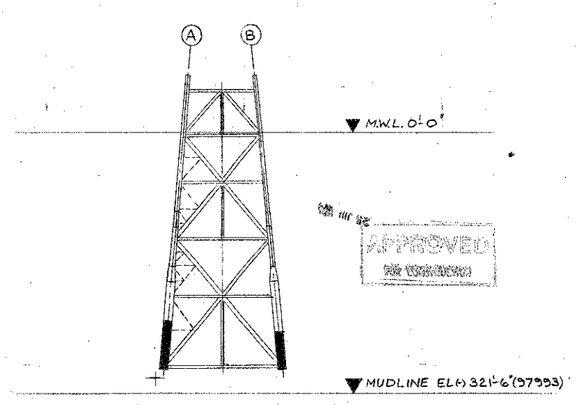

90°~ BLD & BL LEGS FLOODED TO BULKHEAD

elf norge a.s
dwg no: FF. 933. 370. 005
rev. : 0 date : 10.10.74
trans:

FAB. STDS. REQ'D. THIS SHT.

DESIGN	STRUCT.	PIPING	ELEC.	MK.	BY	DATE	REVISIONS	DATE	APP.

DESIGN	STRUCT.	PIPING	ELEC.	MK.	BY	DATE	REVISIONS	DATE	APP.

DESIGN	STRUCT.	PIPING	ELEC.	MK.	BY	DATE	REVISIONS	DATE	APP.
							1 CAP 22-8-75 REDRAWN		

DESIGN	STRUCT.	PIPING	ELEC.	MK.	BY	DATE	REVISIONS	DATE	APP.

APPROVED:
Mc DERMOTT — HUDSON
DATE:
ENGINEERS APPROVAL

	BY	DATE
PROJECT		
STRUCTURAL		
PIPING		
MECHANICAL		
ELECTRICAL		
INSTRUMENT		
P&A. CHECK		
TECH. CHECK		

ELF-NORGE A/S
NORWAY

24 WELL SELF CONTAINED
DRILLING PLATFORM No 1
NORTH SEA FRIGG FIELD WD 98 M

McDERMOTT — HUDSON
LONDON — ENGLAND

DRAWN BY	SCALE	DATE	DWG NO
C.A. PHELPS	1:600	22-AUG-75	ELN 2020
DESIGNED BY J. KELLY			SHEET NO. 905

INSTALLATION SEQUENCE