DWG. NO. ELN 2098

SHEET NO. 001

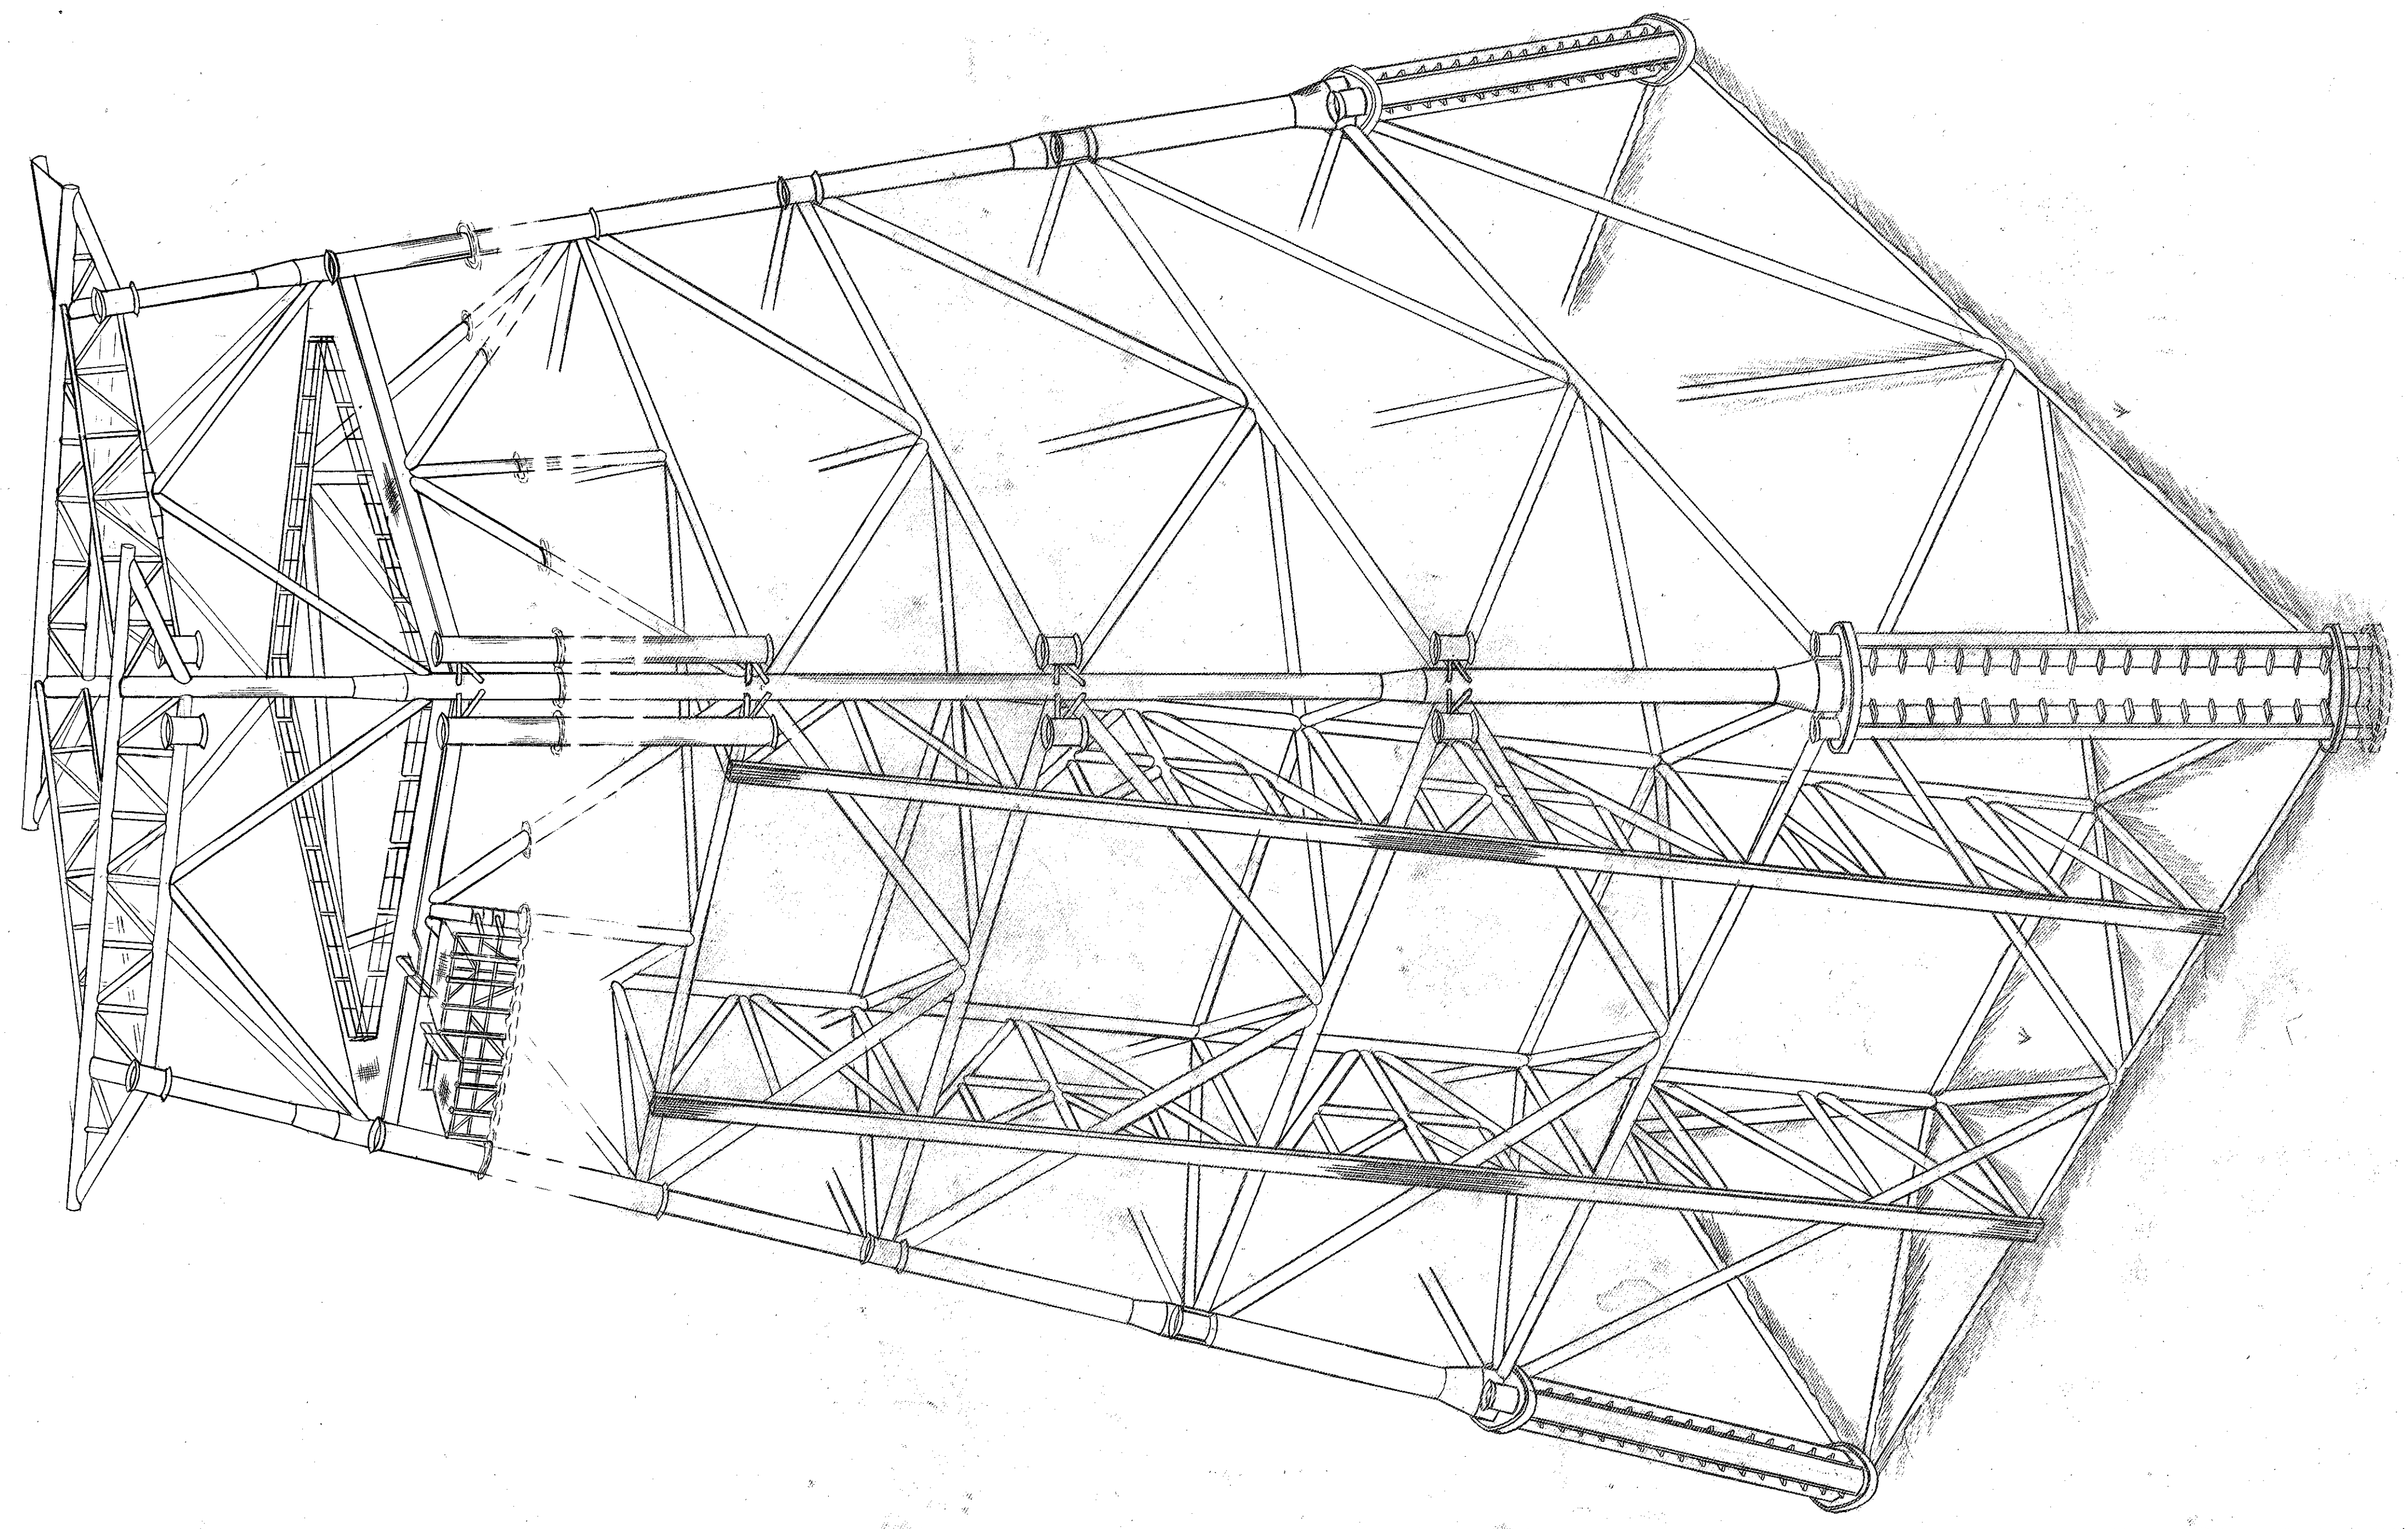

FAB. STDS. REQ'D. THIS SHT.	DESIGN	STRUCT.	PIPING	ELEC.	MK.	BY	DATE	REVISIONS	DATE	APP.	DESIGN	STRUCT.	PIPING	ELEC.	MK.	BY	DATE	REVISIONS	DATE	APP.

APPROVED:

McDERMOTT – HUDSON

DATE:

ENGINEERS APPROVAL

	BY	DATE
PROJECT		
STRUCTURAL		
PROCESS		
MECHANICAL		
ELECTRICAL		
INSTRUMENT		
FAB. CHECK		
PROJ. CHECK		

ELF-NORGE A/S
NORWAY

QUARTERS PLATFORM

NORTH SEA | FRIGG FIELD | W.D. 104-M

McDERMOTT – HUDSON

LONDON – ENGLAND

DRAWN BY	SCALE	DATE	DWG NO.
C.A. PHELPS		5-DEC 73	ELN 2098
DESIGNED BY			SHEET NO.
R. Gow			001

QUARTERS PERSPECTIVE

U.D.O.