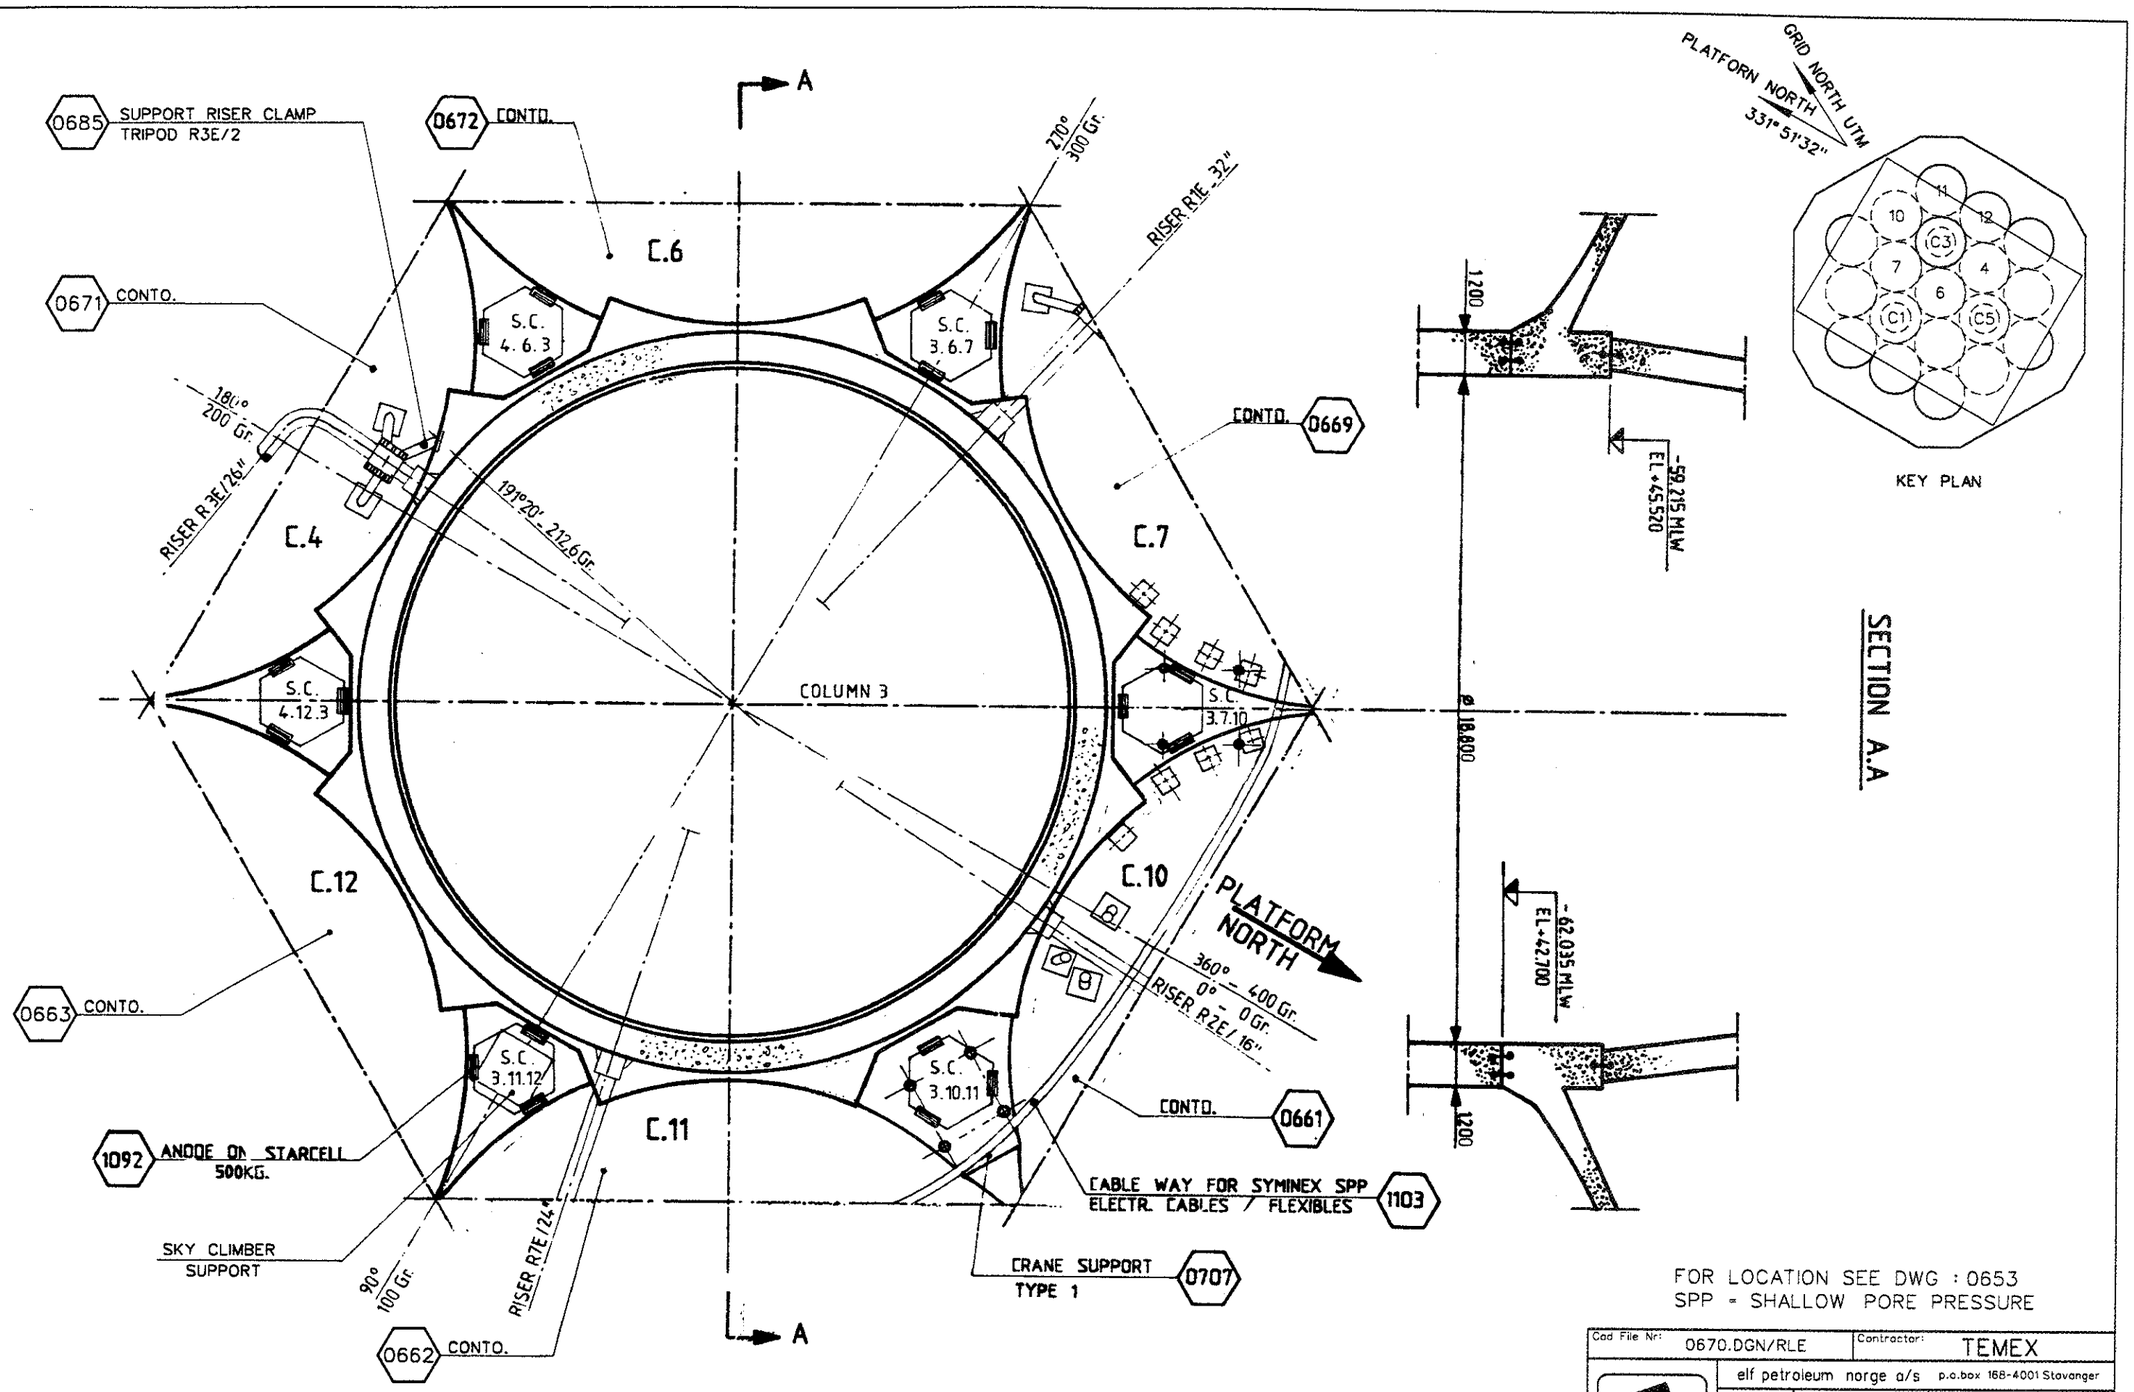

FOR LOCATION SEE DWG : 0653
SPP = SHALLOW PORE PRESSURE

rev.	date	Description	by	chkd	appd	review	appd
01	191294	NEW R2E INSTALLED	BK	RE	RF	OH	MR
			contractor			client	

Cad File Nr: 0670.DGN/RLE	Contractor: TEMEX
elf petroleum norge a/s p.o.box 168-4001 Stavanger	
Installation: TCP2	System:
Job no.	ROOFS-PLAN VIEW ROOF COLUMN C.3
Scale 1:150	
FRIGG-FIELD	Drwg no. FF -85-36-25-0670 Rev. 01 Sheet 1/3