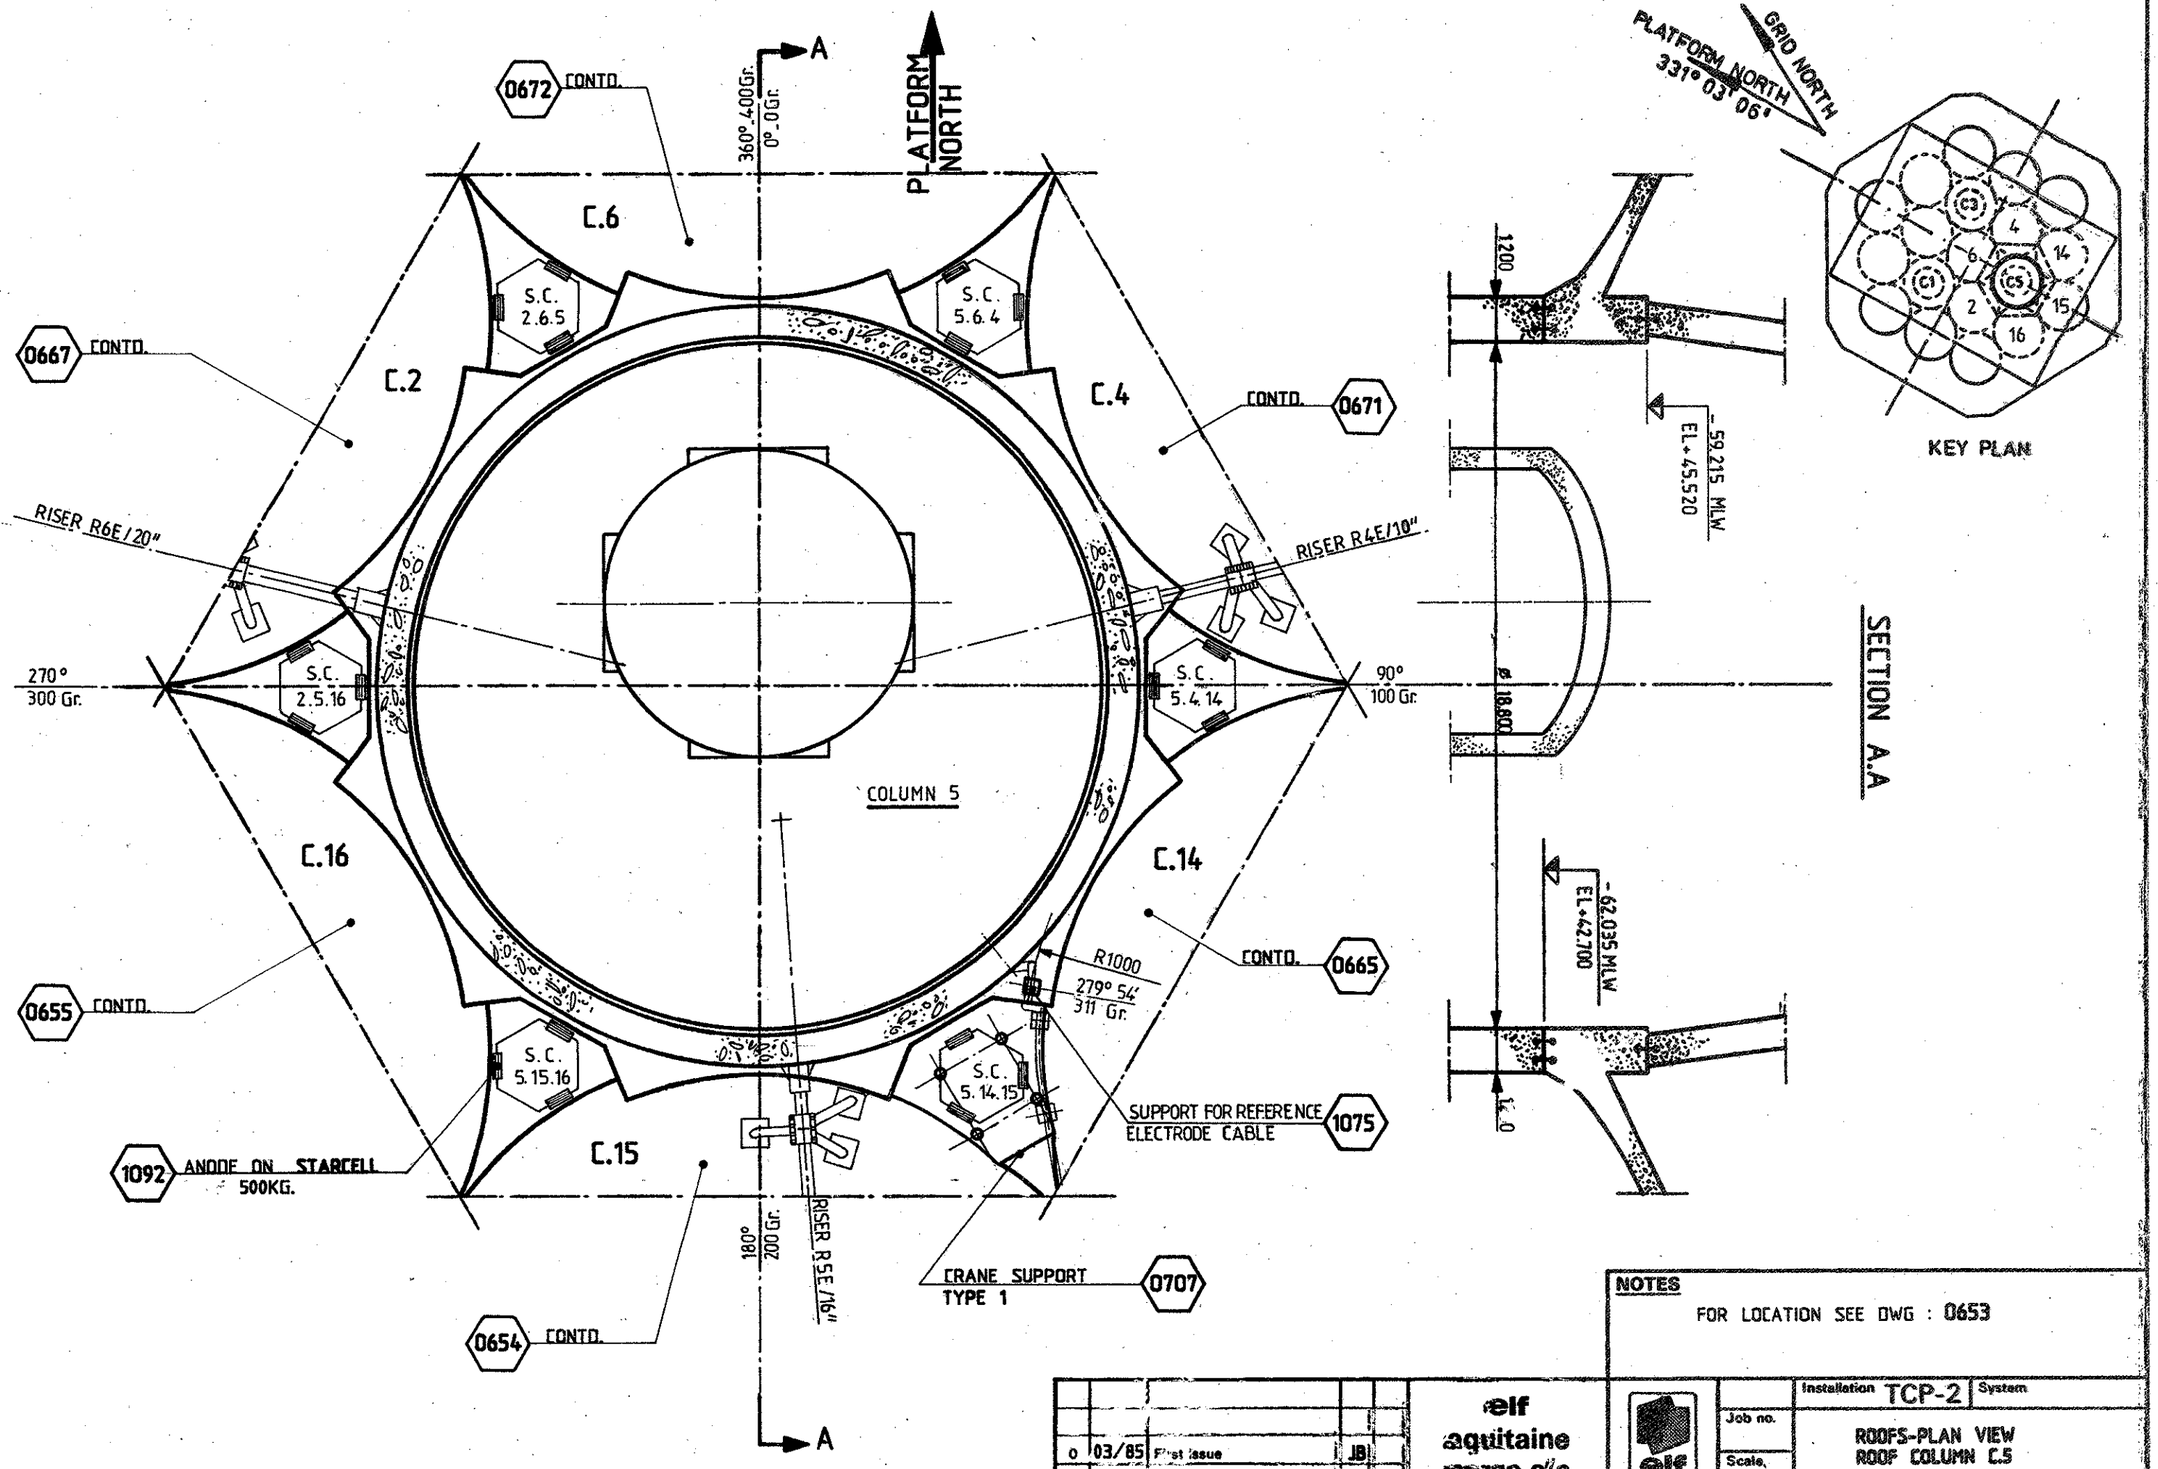

NOTES

FOR LOCATION SEE DWG : 0653

Rev.	Date	DESCRIPTION	by
0	03/85	First issue	JB

Contractor: TEMEX

elf aquitaine norge a/s
P.O. Box 168
4001 Stavanger

Installation: TCP-2 | System:

Job no.:

Scale:

ROOFS-PLAN VIEW
ROOF COLUMN C.5

Dwg. no.: 85. 36. 25. 0666 | Rev. | Sheet 1/2