DWG. NO. ELN 2177

SHEET NO. SK-S-149

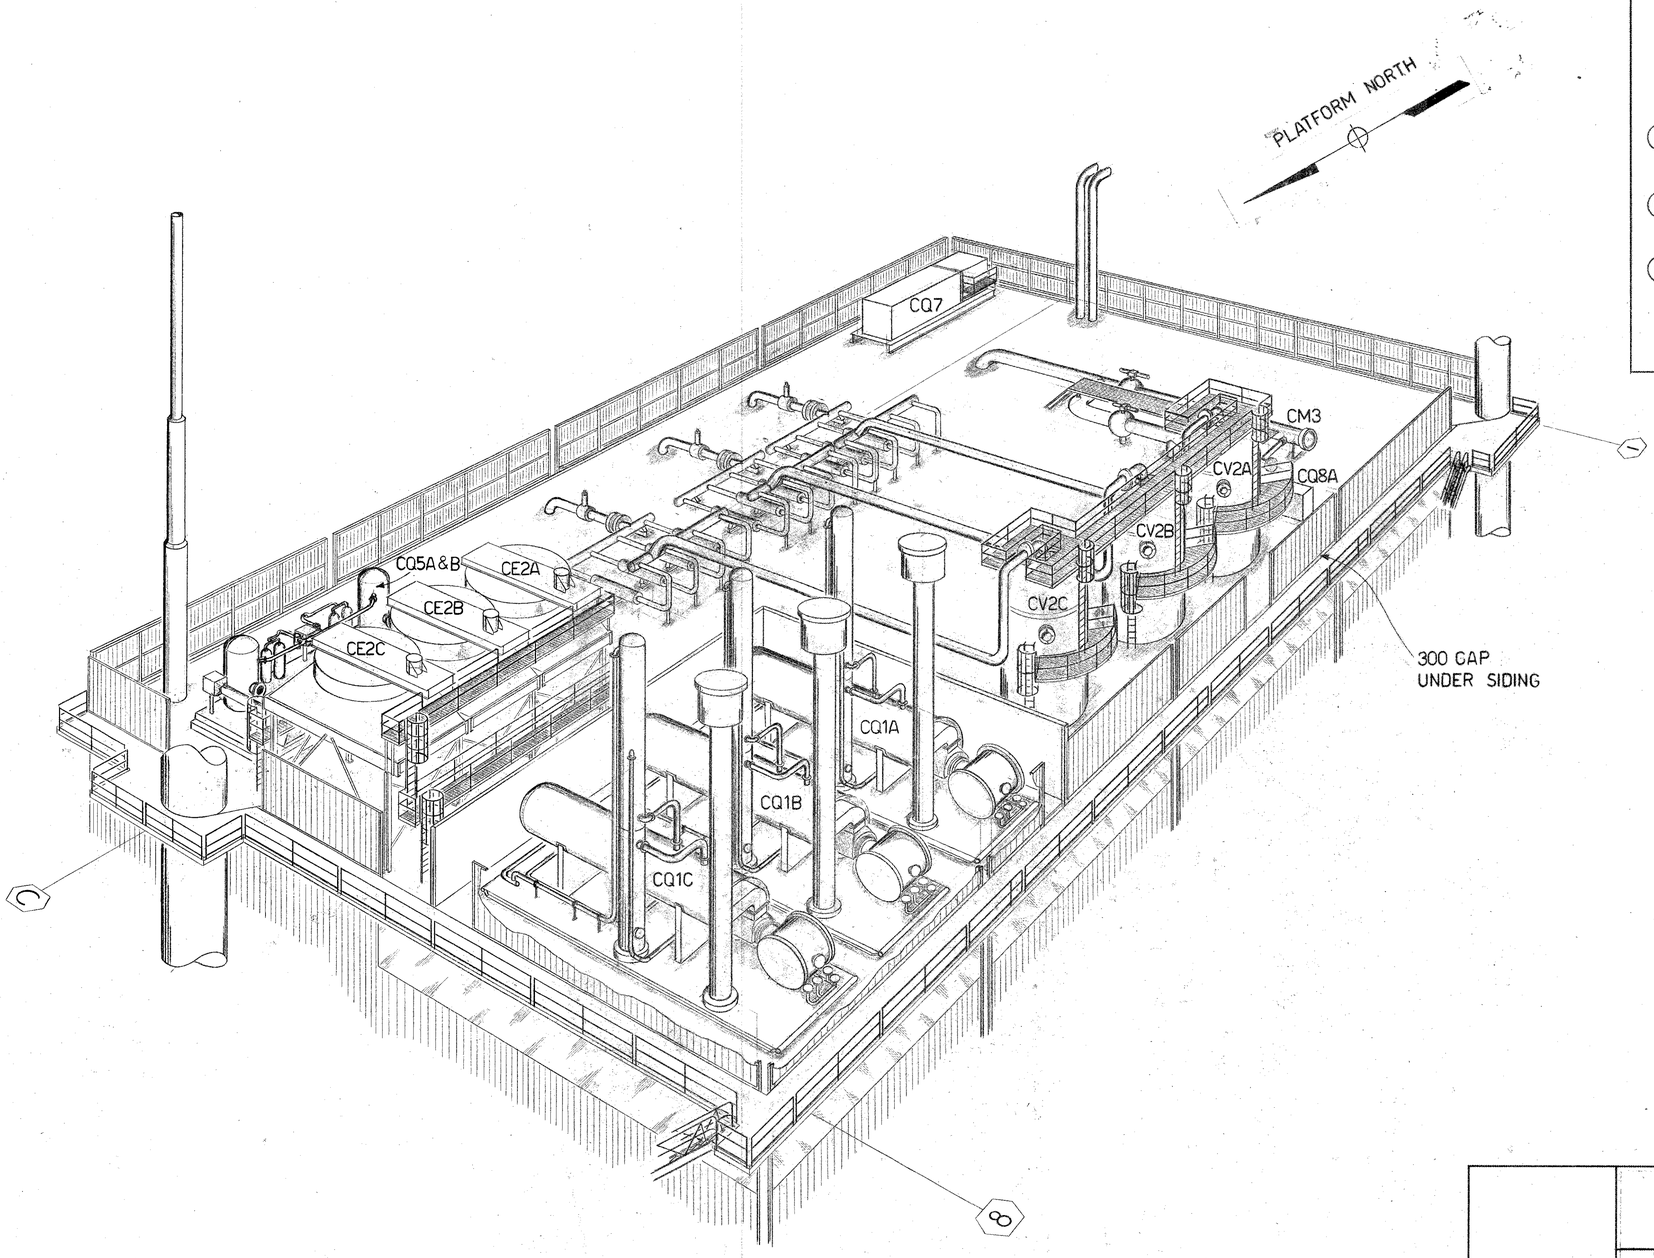

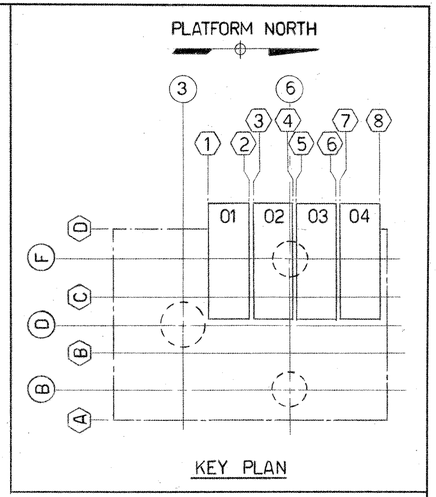

rev.	date	DESCRIPTION	by	appr.
0	9/11/81	RENUMBERED		

elf aquitaine norge a/s p.o.box 168 – 4001 Stavanger
Contractor

FRIGG FIELD | Dwgr. no. FF 85 21 25 8045 | Rev. 0 | Sheet /

Form 100.318

FAB. STDS. REQ'D. THIS SHT	DESIGN	ELEC.	INSTR.	PIPING	STRUCT	NO.	BY	DATE	REVISIONS	DATE	APP.	DESIGN	ELEC.	INSTR.	PIPING	STRUCT	NO.	BY	DATE	REVISIONS	DATE	APP.

U.D.O.

APPROVED:

DATE:

ENGINEERS APPROVAL	BY	DATE
PROJECT		
STRUCTURAL		
PROCESS		
MECHANICAL		
ELECTRICAL		
INSTRUMENT		
FAB. CHECK		
PROJ. CHECK		

ELF – NORGE
FRIGG FIELD

TREATMENT / COMPRESSION PLATFORM No.2

NORTH SEA JOB 1-40-E2 W.D. 104-M.

McDERMOTT – HUDSON
LONDON – ENGLAND

DRAWN BY	SCALE	DATE	DWG. NO.
R T MOSS	N T S	9 FEB 76	ELN 2177
DESIGNED BY			SHEET NO. SK-S-149

UPPER DECK EQUIPMENT LAYOUT

0