


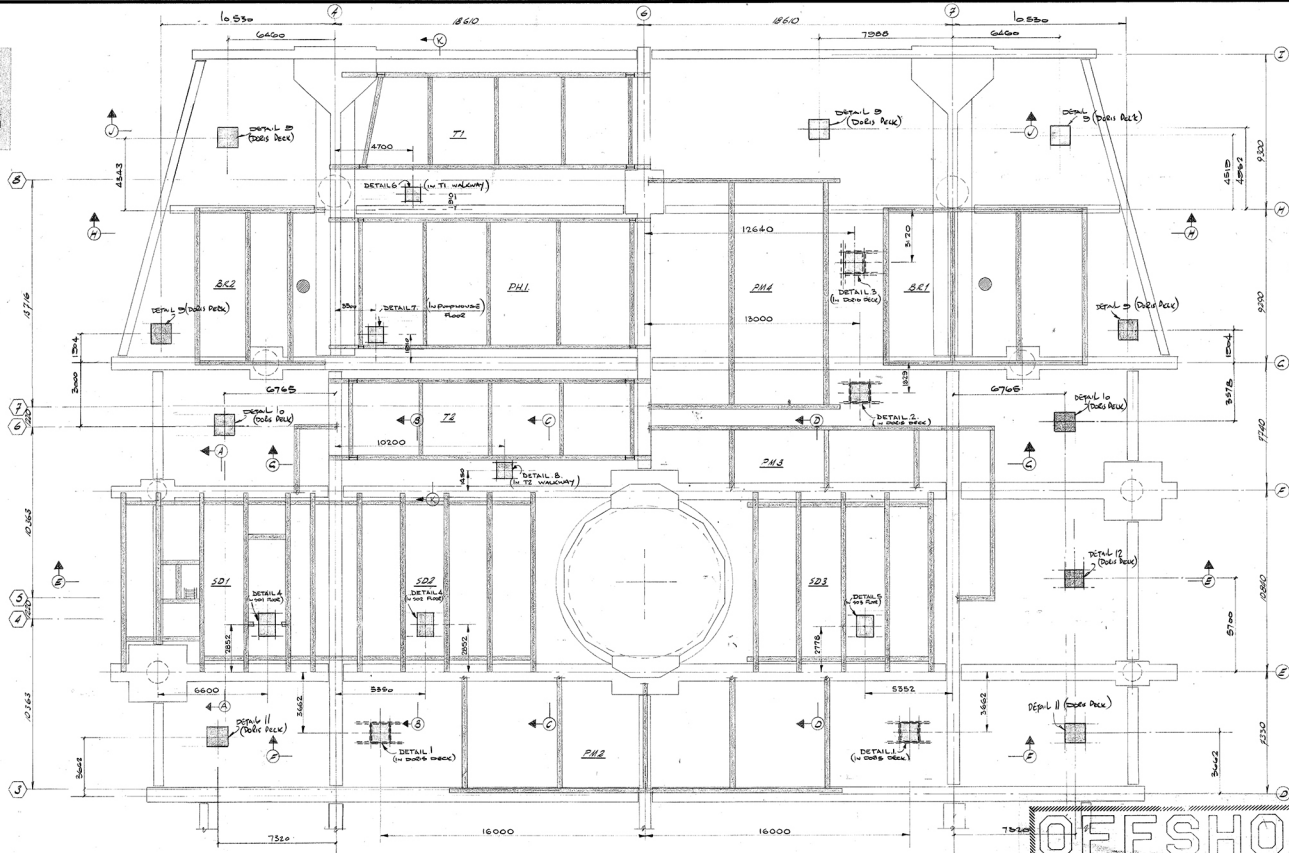

OFFSHORE

CONTRACT NO.
1 - 40 - A3

DRAWING NO.
CDPI-SS-4656

SHEET OF

2 LOCATION OF JARVES TO BE CHECKED ON SITE
FOR ANY OBSTRUCTIONS