FF. 931. 210. 104

DWG. NO. EYL 2020 SHEET NO. SK-S-105

DETAIL. 1
SCALE. 1:5.

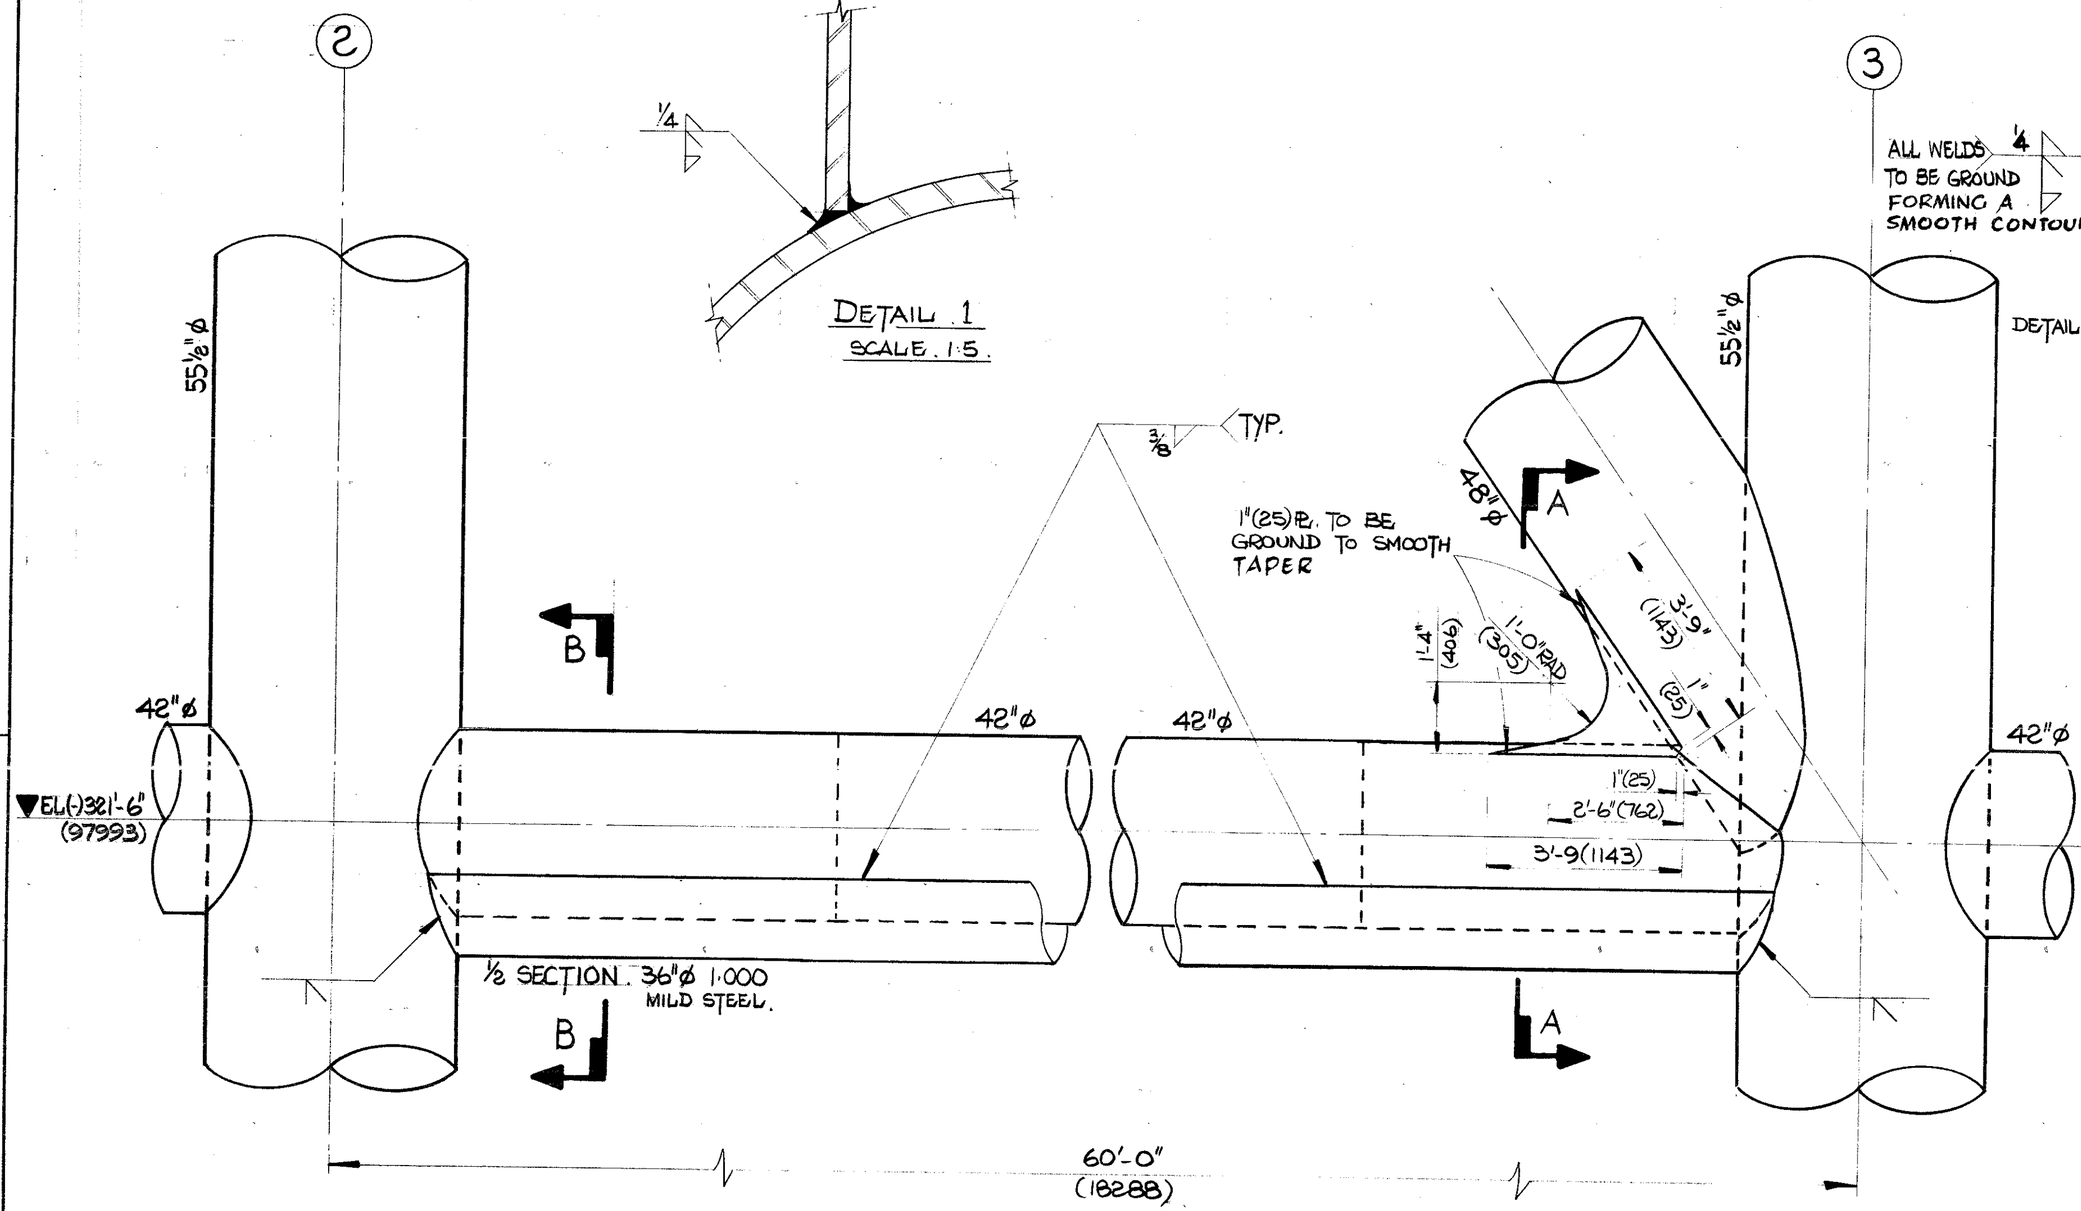

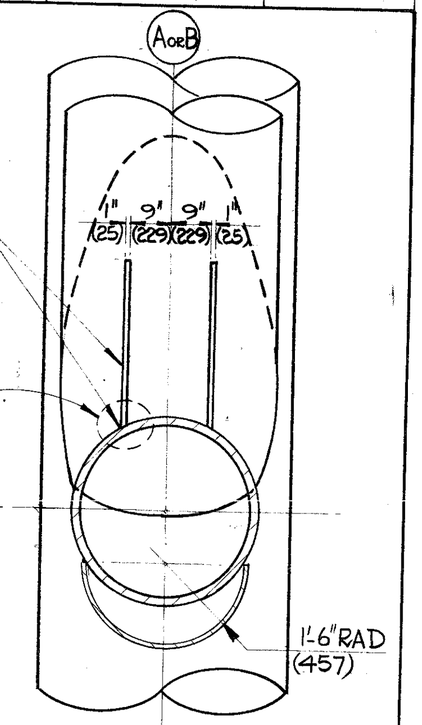

SECTION. A-A.
SCALE. 1:25.

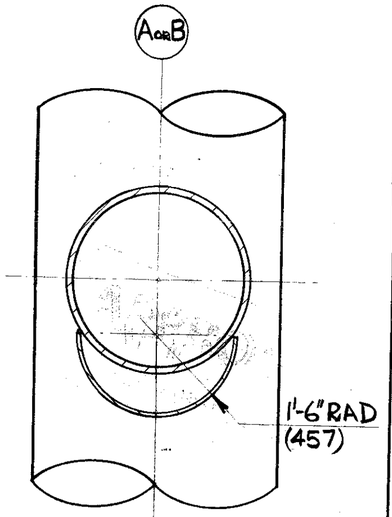

SECTION. B-B
SCALE. 1:25

COLUMN LINE. A. AS DRAWN.

COLUMN LINE. B. SIMILAR.

SCALE. 1:25.

25 JUN 74
elf norge a.s
dwg no: FF. 931. 210. 104
rev. :0 date : 10.10.74
item:

NO	BY	DATE	REVISION	DATE	CHK.	APP.

GAF 4754/73

McDERMOTT — HUDSON
LONDON — ENGLAND

DATE	DRAWN BY	APPROVED:
24th MAY 74	E.J.JENNER.	
SCALE. 1:25.	CHECKED BY	APPROVED.

ELF - NORGE A.S. NORWAY.
DRILLING PLATFORM. Nº 1.
ADDITIONAL REINFORCEMENT AT MUDLINE.
DWG. NO. ELN 2020
SHEET NO. SK-S-105