LUBRICATION

GREASE NIPPLES TO BE GREASED ONCE EVERY SIX WEEKS.

SCREWS OF SLIPHOOKS & TURNBUCKLES TO BE KEPT WELL GREASED.

WINCH GEARCASE TO BE FILLED TO CORRECT LEVEL WITH NON-FREEZING OIL.

GREASE POINTS INDICATED THUS: ▽

GREASE POINT	No PER SET
FALLS SHEAVE	6
CONTROL SHEAVE	3
GUIDE ROLLERS	4
LIMIT SWITCH ARM	2
RELEASE LEVER	2
WINCH	4

NOTE:-

DAVITS TO BE WELDED DIRECT TO R/C PLATFORM FOUNDATIONS BY SHIPYARD.

FOUNDATIONS, ACCESS PLATFORMS, WALKWAYS, HANDRAILS & RUBBING STRAKES OWNERS SUPPLY.

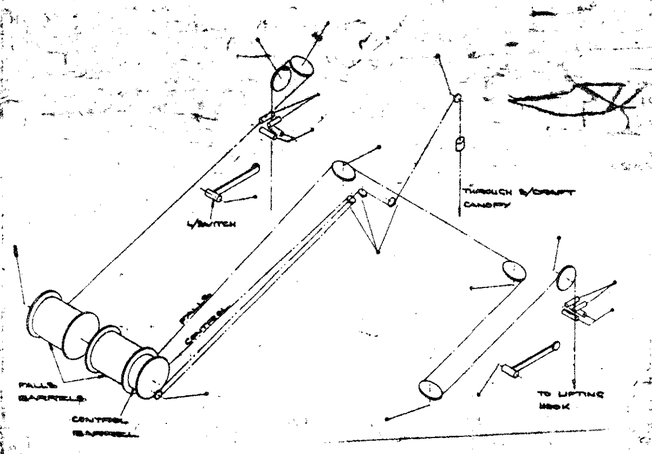

ITEM No	PART REF No	DESCRIPTION	DIMENSIONS	S.W.L. KG	BREAKING LOAD
1	DELIVERY	MK II SURVIVAL CRAFT	5.49 x 2.28 x 2.34		
2	D401596	DAVIT/DECK (WELDED)		7350	
3	D401595				
4	D401597	CROSSBEAM			
5	M705142	CONTROL ARM			
6	D401478	LIMIT SWITCH HOUSING			
7	D400885	ANTI-CHATTER B/HELICAL			
8	S705052	SHEAVE			
9	M5813	SHEAVE PIN			
10	M84142	LOCKING PLATE			
11	S705053A	CONTROL S/HOUSING			
12	S705749	GUIDE ROLLERS			
13	M96123	CONTROL WEIGHT & CLAMP			
14	M25124	CRANKHANDLE FITTINGS			
15	M25156	LIMIT SWITCH LHS			
16	S705579	WINCH		7350	
17	2.7 KW	ELECTRIC MOTOR			
18	BK	PUSH BUTTON			
19	BK	STARTER			
20	M84126	RELEASE LEVER			
21		LASHING	7 m/m ø MANILA	535	3580
22a	M84560	CRIPPLE SLING	14 m/m ø 6 x 36 + FC GALV	1935	11640
23	M96193	CRIPPLE WIRE	14 m/m ø 6 x 36 + FC "	1935	11640
24	M96201	CRIPPLE WIRE	14 m/m ø 6 x 36 + FC "	1935	11200
25a	M96801	PENDANT	14 m/m ø 6 x 36 + FC	1935	11600
26		CONTROL WIRE	4 m/m PLASTIC COVERED 6 x 19	147 lb	3135
27		CONTROL WIRE	4 m/m ø 6 x 19 STAINLESS	147 lb	3135
28a		FALLS WIRE	20 m/m ø 6 x 36 + FC GALV	3920	27300
29	BK 508	LONG LINK	6" x 1.5" x 5/8" ø	2938	19411
30	BK 508	SHACKLE SMALL 'D'	7/8" ø PIN	4575 lb	
31	BK 509	TRIANGLE	3" x 3" x 3" x 5/8" ø	1940 lb	11.5 tons
32	BK 1501	SLIPHOOK	3/4" UNIT SCREW THREAD	1580 lb	10.2 tons
33a	BK 1647	TURN BUCKLE	7/8" UNIT SCREW THREAD	2281	14.8 tons
34	BK 1445	THIMBLE FALLS	5 1/2" CIRC		
35a	BK 1615	THIMBLE	1 3/4" CIRC		
36	M84564A	SHACKLE/WIRE LINK	6" x 2 5/8" x 1 1/8" ø	3750	24300
37	S705056	TIE BAR			
38	S705057	TIE BAR SPACER			
39	M96180	TIE BAR PIN			

DAVIT SAFE WORKING LOAD 7350 KG - OUTBOARD 1500

OIL RIG/PLATFORM DAVITS TYPE SWD/OTB 7500 - WINCHES SIE 7500

RIGGING & LUBRICATION

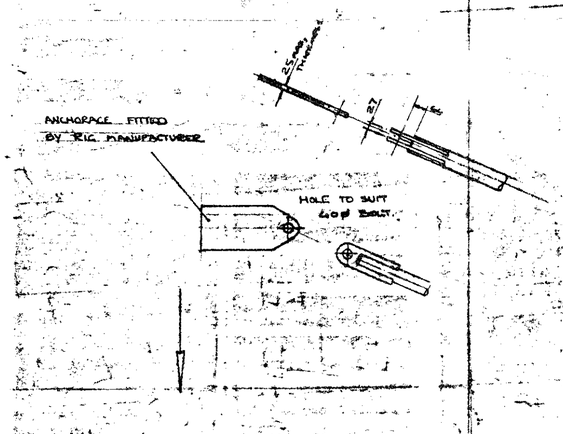

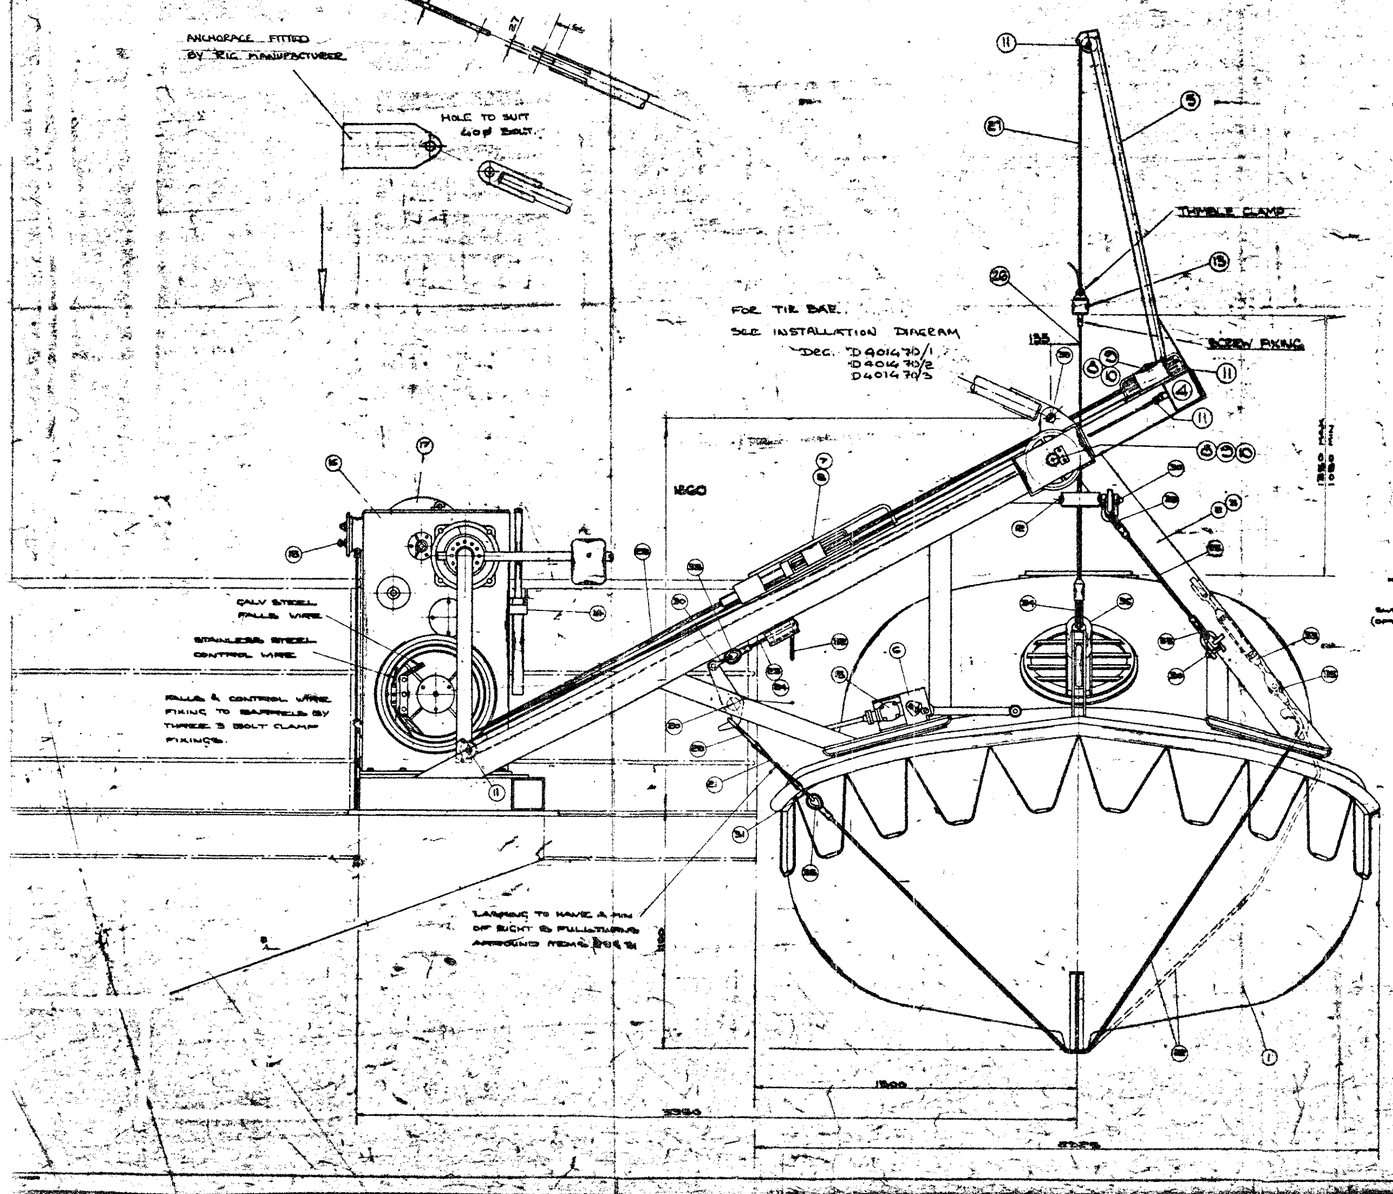

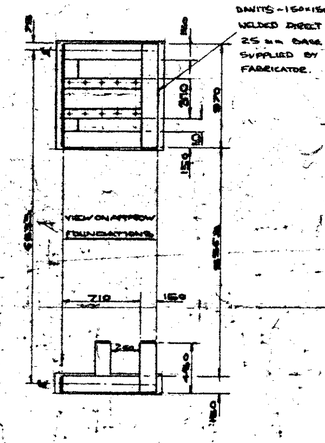

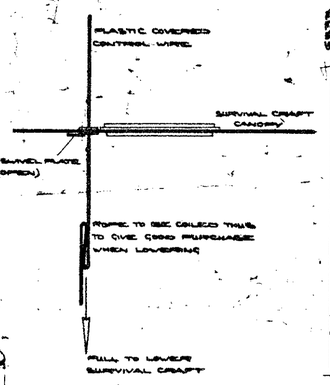

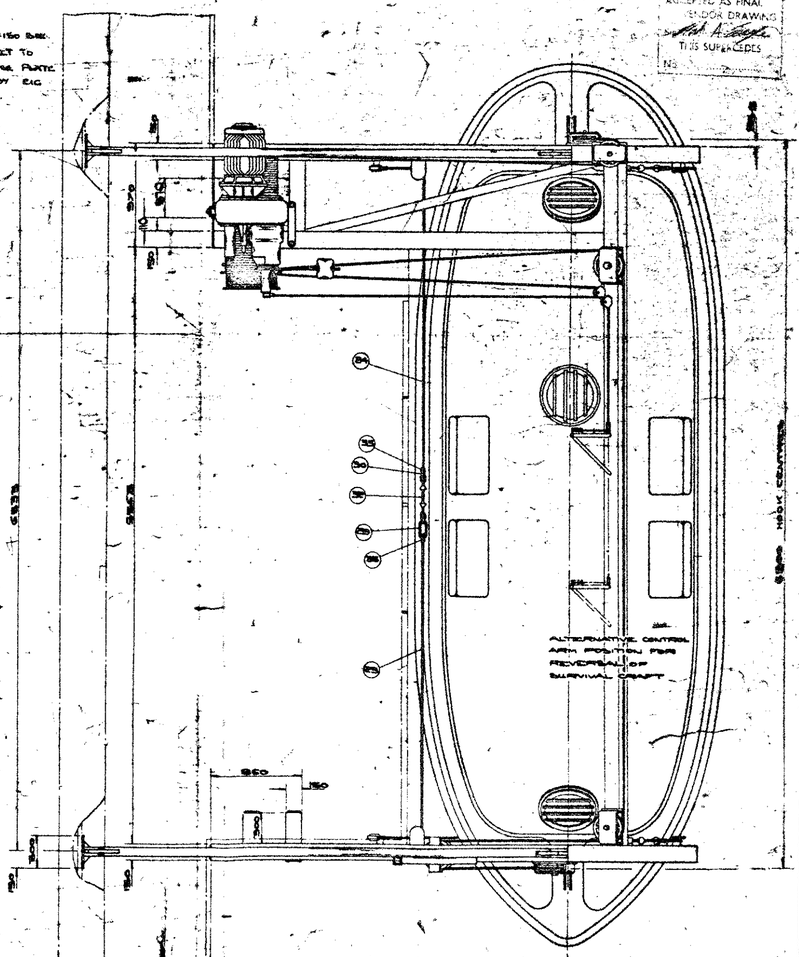

WATERCRAFT MK II SURVIVAL CRAFT
No PERSONS 50
LOWERING WT. 7350 KG
HOISTING WT EMPTY 3500 KG

PO. 2111-45 - R01 P0.00E - ITEM M1 - A.B.&C.

FINAL CERTIFIED DRAWING

JAMES T. HUDSON
ACCEPTED AS FINAL SHOP DRAWING
THIS SUPERCEDES
No

ALT.	BY	DATE	AMENDMENT
A		11.10.74	TIE BAR UNDER SIDE NOW FIXED TO BOTTOM PLATE ON ACCOUNT OF CLOSE

	DRAWN	DATE	NAME
		18.7.74	

TOTAL WT.

SCHAT DAVITS LTD LONDON

SCALE 1:10 1:20

ARRANGEMENT OF SURVIVAL CRAFT DAVIT TYPE SWD/OTB

DRG No. 1022208A