SHEET NO 003

DWG NO ELN 2099

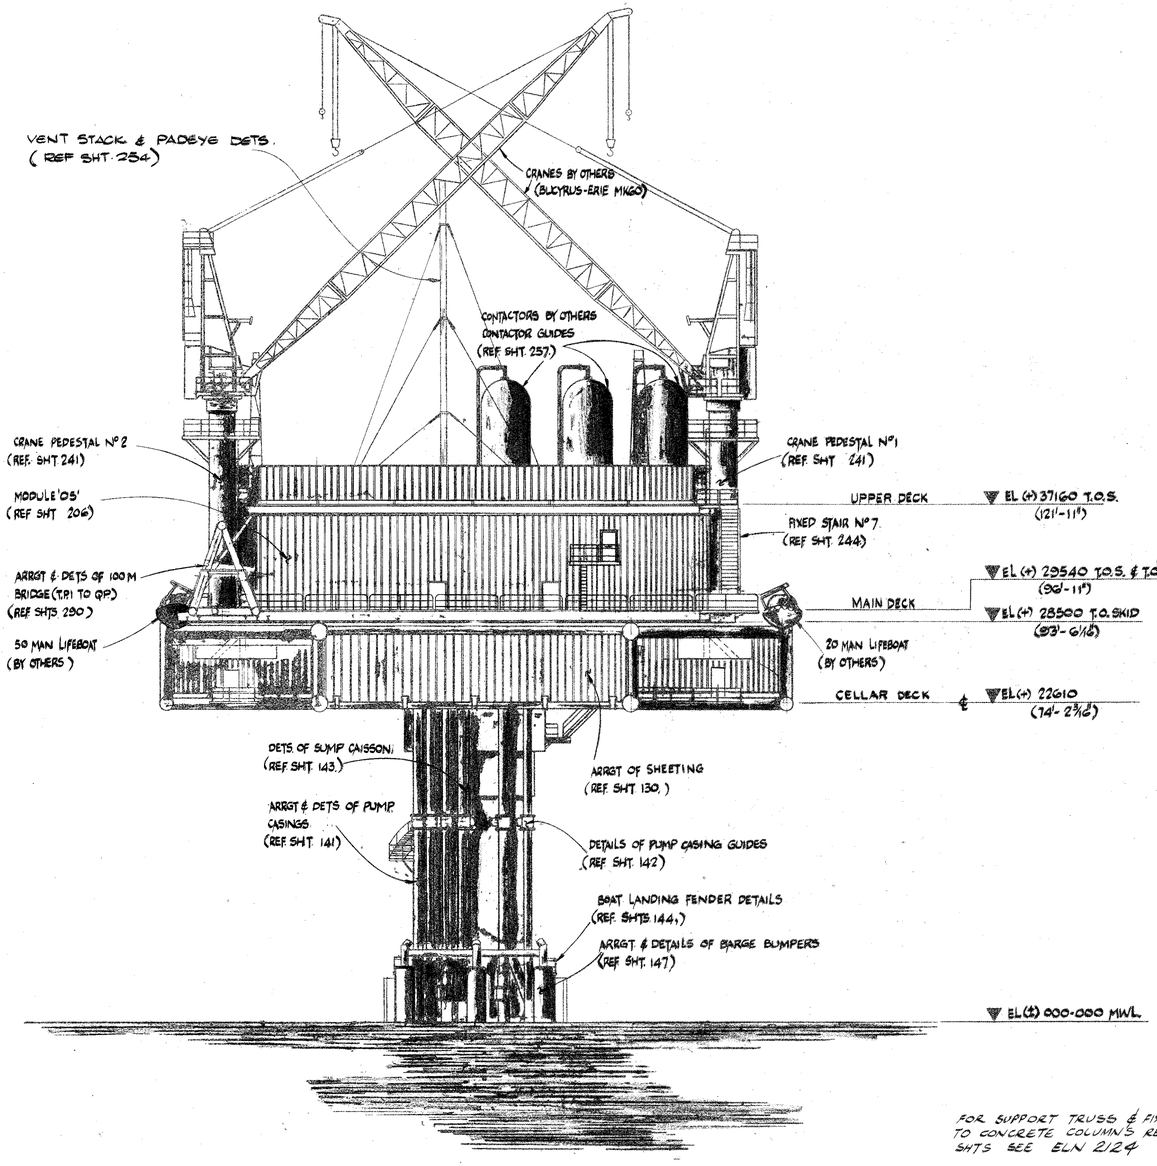

FOR SUPPORT TRUSS & FIXTURES TO CONCRETE COLUMNS REFERENCE SHTS SEE ELN 2124

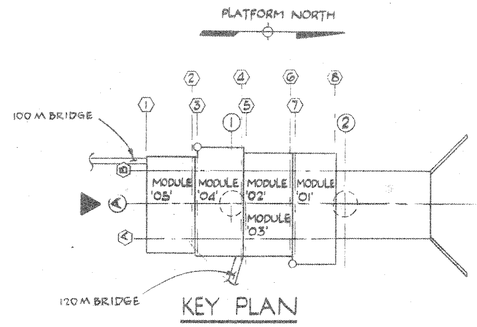

KEY PLAN

FAB. STDS. REQ'D. THIS SHT

DESIGN	ELEC.	INSTR.	PIPING	STRUCT	NO	BY	DATE	REVISIONS	DATE	APP

DESIGN	ELEC.	INSTR.	PIPING	STRUCT	NO	BY	DATE	REVISIONS	DATE	APP

APPROVED

Mc DERMOTT — HUDSON

DATE

ENGINEERS APPROVAL

	INT	DATE
CIVIL		
STRUCTURAL	D.H.	26 June 79
PIPING		
MECHANICAL		
ELECTRICAL		
INSTRUMENT		
FAB. CHECK	R.A.	16 APR 75
PROP. CHECK		

ELF-NORGE A/S
NORWAY

TREATMENT PLATFORM Nº1

NORTH SEA — FRIGG FIELD — W.D. 104 M

McDERMOTT — HUDSON
LONDON — ENGLAND

DRAWN BY	SCALE	DATE	DWG NO
F. WALLWORK	1:200	30th JAN 1975	ELN 2098
DESIGNED BY Raad Al Kass			SHEET NO 003

GENERAL ARRANGEMENT ~ SOUTH ELEVATION ~

GAF. 00/1