DWG. NO. ELN 02020 | SHEET NO. 125

elf norge as
dwg no: FF 93/210.026
rev. :0 date : 09.10.74
Item:

NOTES :-
1. DIMENSIONS SHOWN IN BRACKETS ARE METRIC EQUIVALENTS IN MILLIMETRES.
2. ALL [illegible]

PLANT NORTH

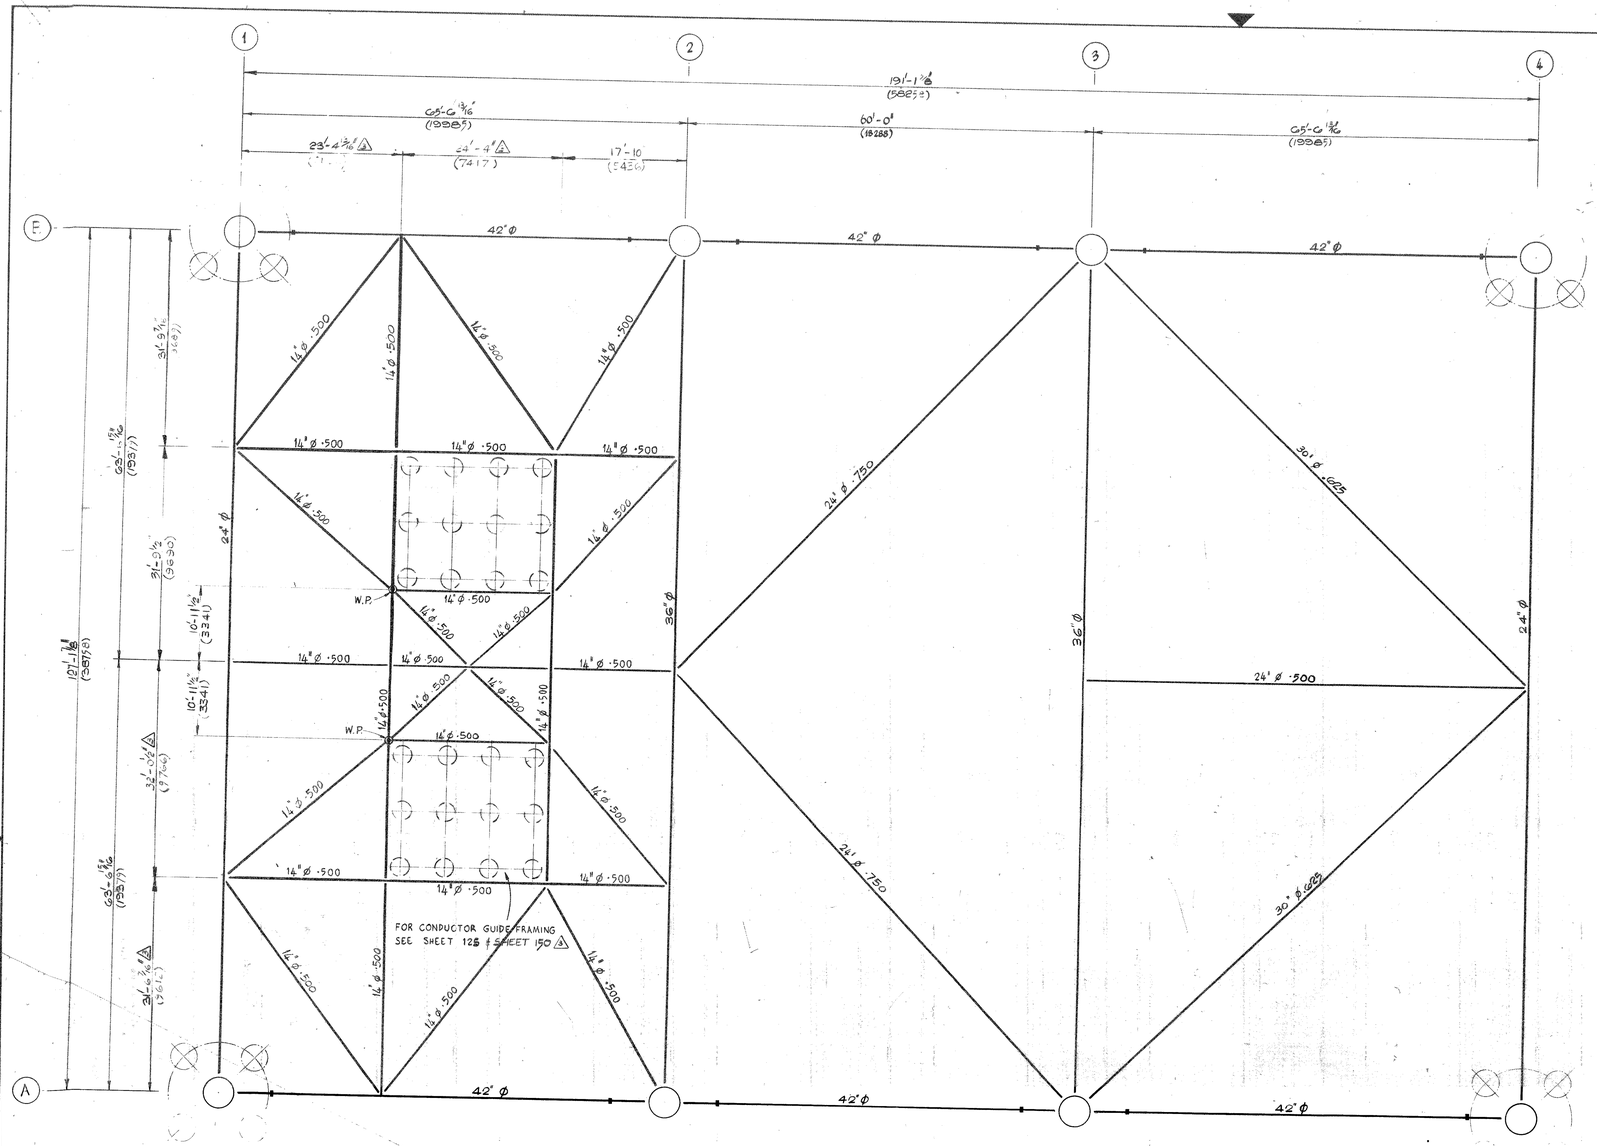

HORIZONTAL FRAMING EL. (-)235'-6 5/16" (℄ OF PIPES)
(71788)

REFERENCE DRAWINGS :- NOS.

Mc D-H DRAWINGS :-	
CONDUCTOR GUIDE FRAMING	ELN 02020 SHT. 125
(3) CONDUCTOR GUIDE FRMG. AT 41'ϕ GUIDE	ELN02020 SHT. 150

SCALES :-
0 5 10 15 20 25
SCALE. 1/8" = 1'

elf norge as
dwg no: FF 93/210.026
rev. :0 date : 09.10.74
Item:

FAB. STDS. REQ'D. THIS SHT.

DESIGN	STRUCT	PIPING	ELEC.	MK	BY	DATE	REVISIONS	DATE	APP
				3	TG	23-8-73	36" ϕ UNDERWATER WELLHEAD ADDED 21'-10" WAS 21'-11 1/2" 22'-4 3/16" WAS 22'-7 3/16" 24'-8" WAS 24'-1"	29/10/73	MM
				2	F.T.	13-4-73	CHANGED FROM 26 DIA. TO 36" DIA. CONDUCTOR	10/5/73	MM
				1	MM	3-3-73	CHANGED FROM 5 PILE TO 4 PILE GROUP	10/5/73	MM

S & H LTD 24224

ELF-NORGE A/S
NORWAY
24 WELL SELF CONTAINED
DRILLING PLATFORM No 1
NORTH SEA FRIGG FIELD WD 98'M

APPROVED
W. DERMOTT — HUDSON
DATE: 10/5/73

ENGINEERS APPROVAL

	BY	DATE
PROJECT		
STRUCTURAL		
PROCESS		
MECHANICAL		
ELECTRICAL		
INSTR./MET.		
FAB. CHECK		
PROD. CHECK		

McDERMOTT — HUDSON
LONDON — ENGLAND

DRAWN BY D.	SCALE 1/8" = 1'	DATE 26 FEB 73	DWG. NO ELN 02020
DESIGNED BY P. MAWER			SHEET NO 125

HORIZONTAL FRAMING EL. (-)235'-6 5/16"