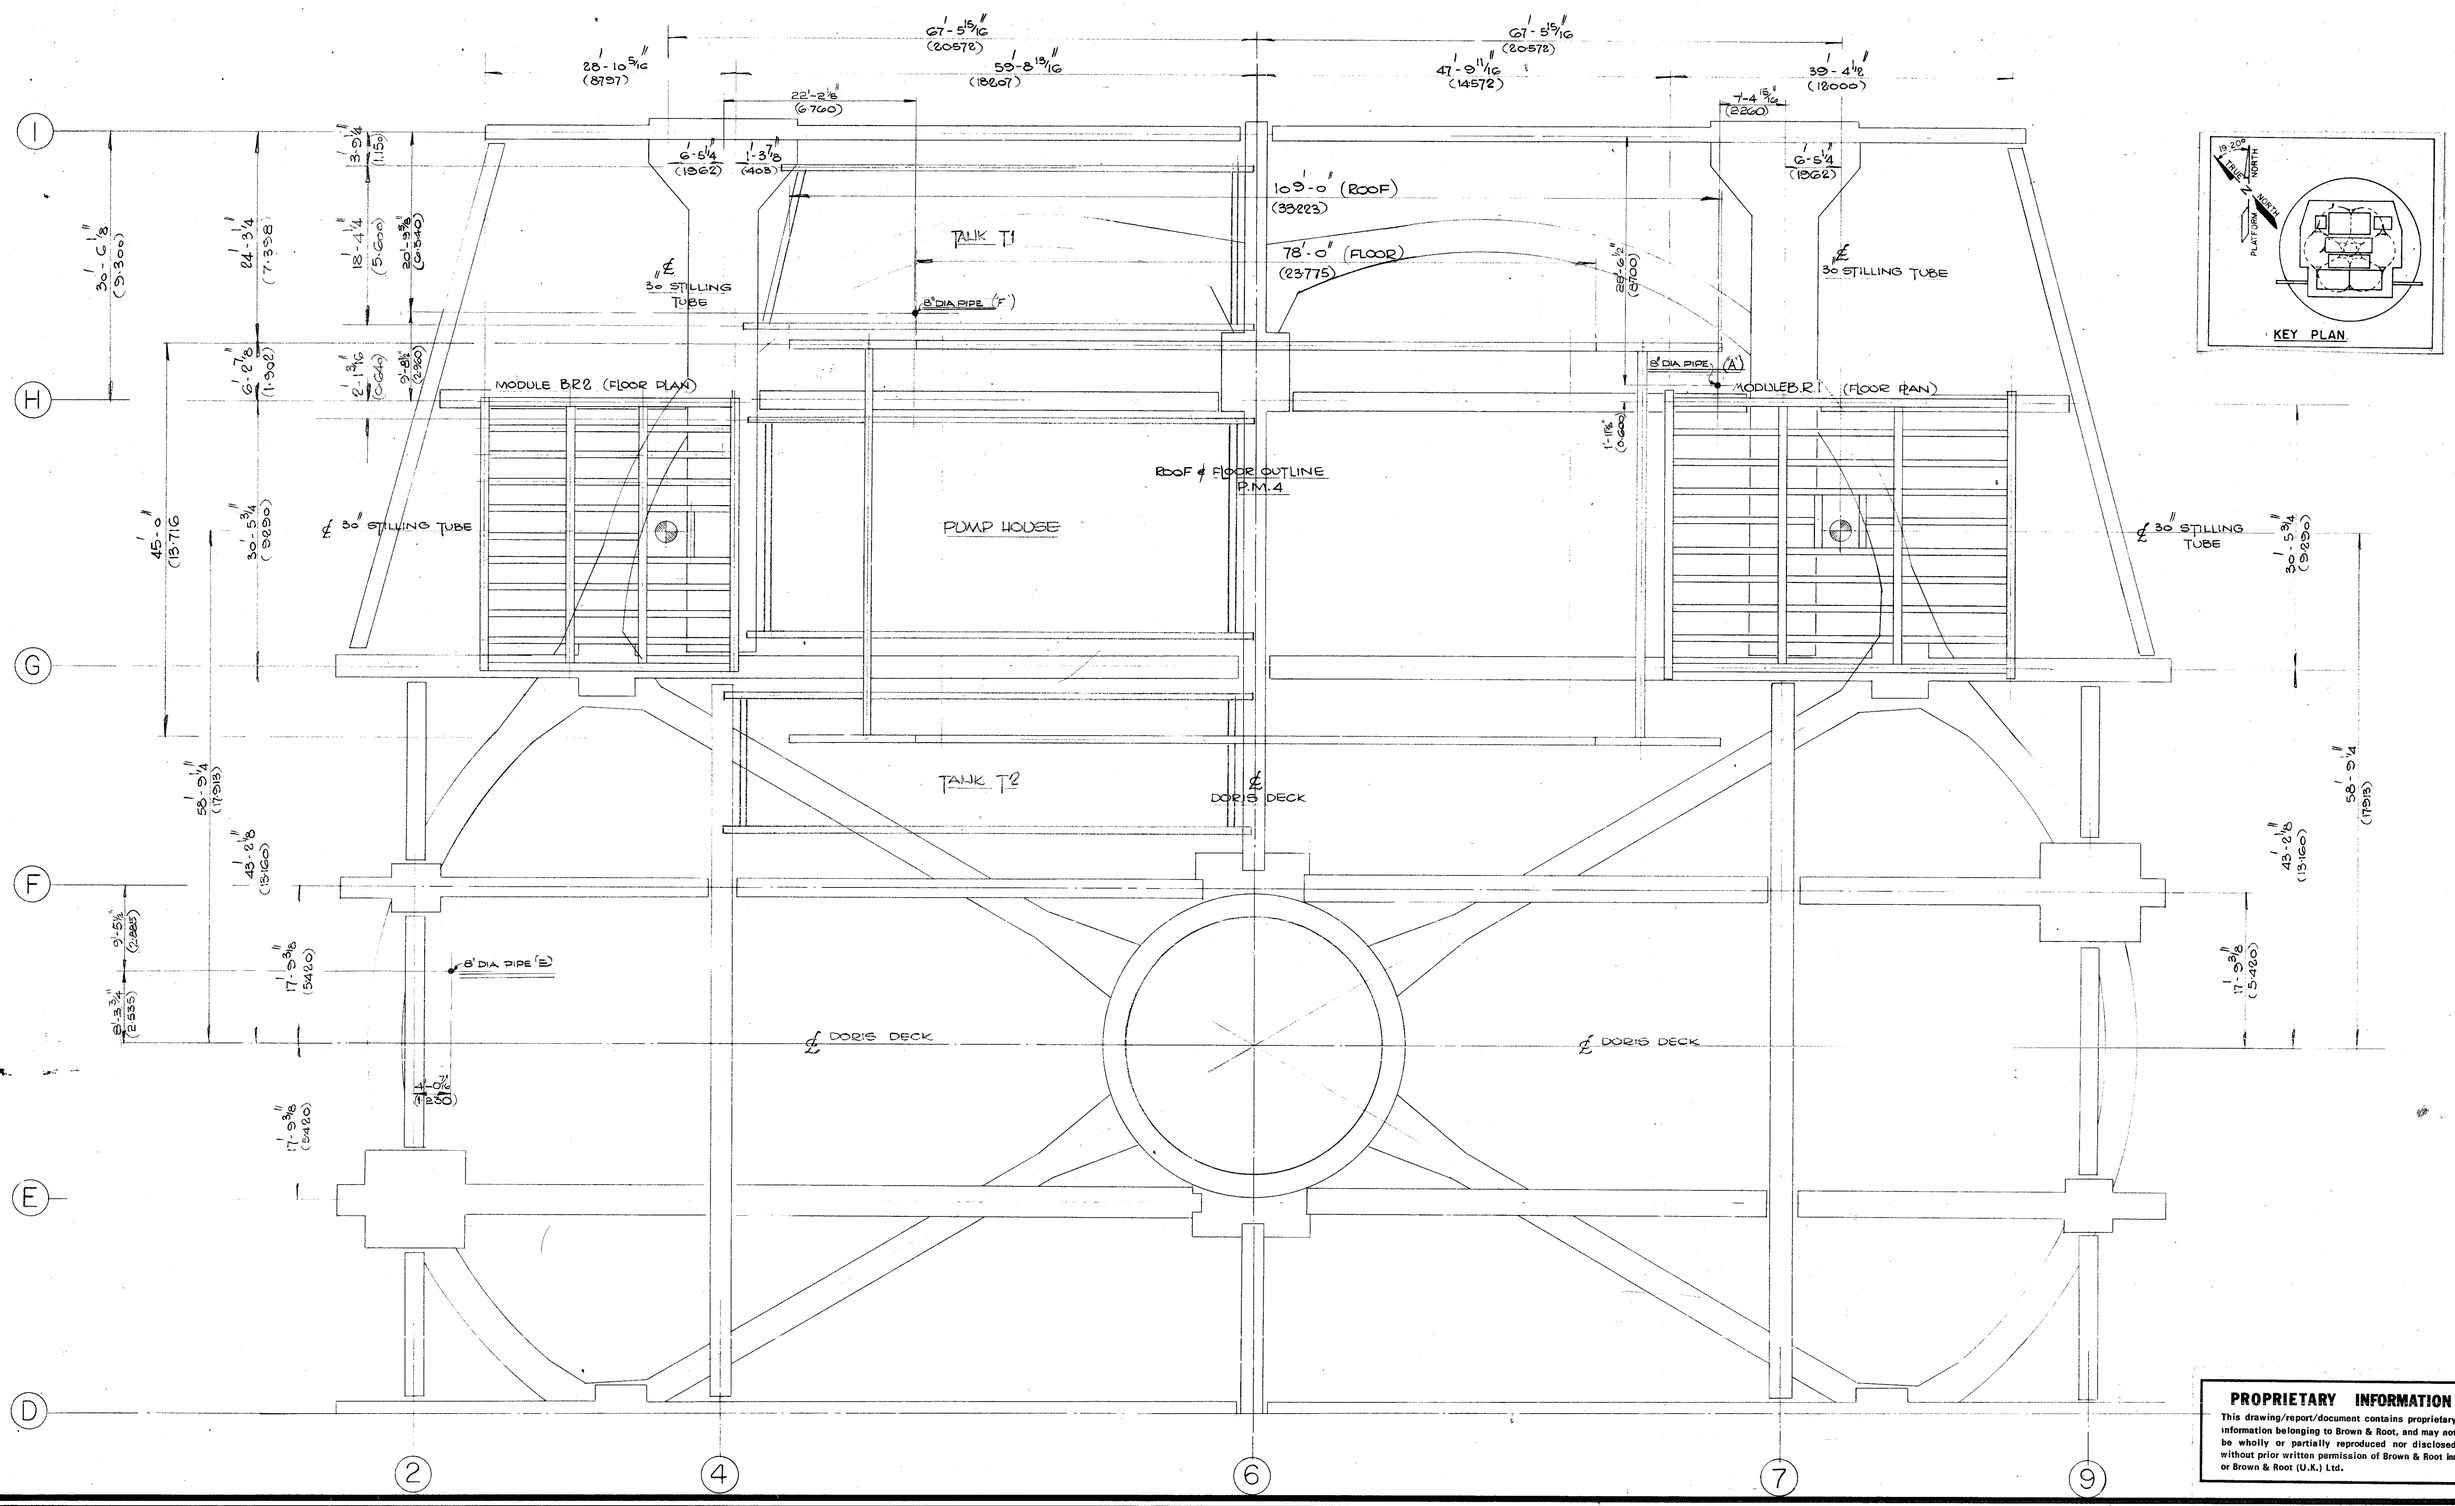

PROPRIETARY INFORMATION

This drawing/report/document contains proprietary information belonging to Brown & Root, and may not be wholly or partially reproduced nor disclosed without prior written permission of Brown & Root Inc or Brown & Root (U.K.) Ltd.

NOTES

REFERENCE DRAWINGS:—

- A1-CDP1-M 7436 — PLATFORM AT LEVEL +107.000 FOR 8" PIPE, ZONE 'A'
- A1-CDP1-M 7420 — " " " " , ZONE 'E'
- A1-CDP1-M 7435 — " " " " , ZONE 'F'
- CDP1 — SS — 457 — DRILLING PLATFORM & ROUTE OF 'A' TUBE
- CDP1 — SS — 475 — G.A. OF 'E' TUBE PENETRATION THRU' DORIS DECK & SD1.
- CDP1 — SS — 474 — G.A. OF 'F' TUBE PENETRATION THRU' DORIS DECK & T1 FRAME.

REVISION	BY	DATE

REVISION	BY	DATE
A CONSTRUCTION ISSUE.		

Brown & Root, (U.K.) Ltd.

Engineers · Constructors

LONDON, ENGLAND.

DRAWN BY: G.QUENNELL
DATE: 3-3-75
CHK'D. BY: H.Ewing
DATE: 25-8-76
SCALE: 1:100

APPROVED: M.K. Khakhar 25-8-76

APPROVED

SEAL

TITLE OF DRAWING: LOCATION OF GEOPHYSICAL INSTRUMENT'N CDP1 PLATFORM. LEVEL+107.000

NAME OF OWNER: ELF NORGE A/S

LOCATION OF PROJECT: FRIGG FIELD

CONTRACT NO. 1-40-A3

DRAWING NO. CDP1-SS-473 A

SHEET OF

Admel 3103 C