MP-TOMA-S-0-00-5000

VERTICAL SECTION D-D

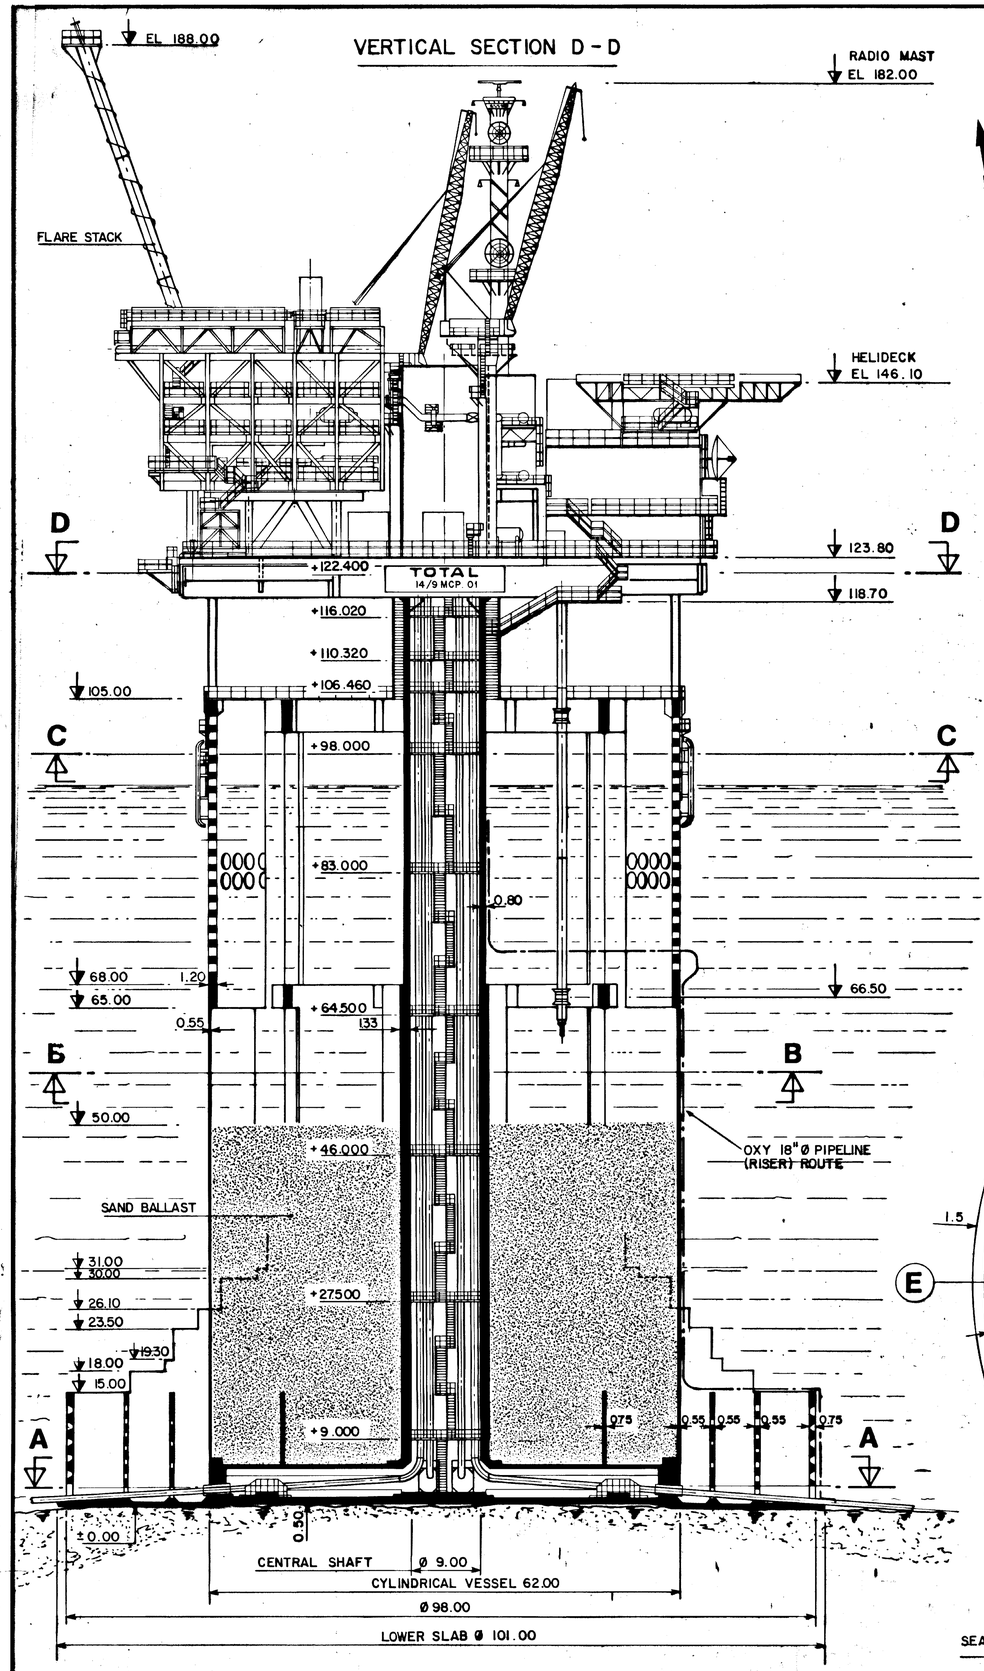

HORIZONTAL SECTION B-B

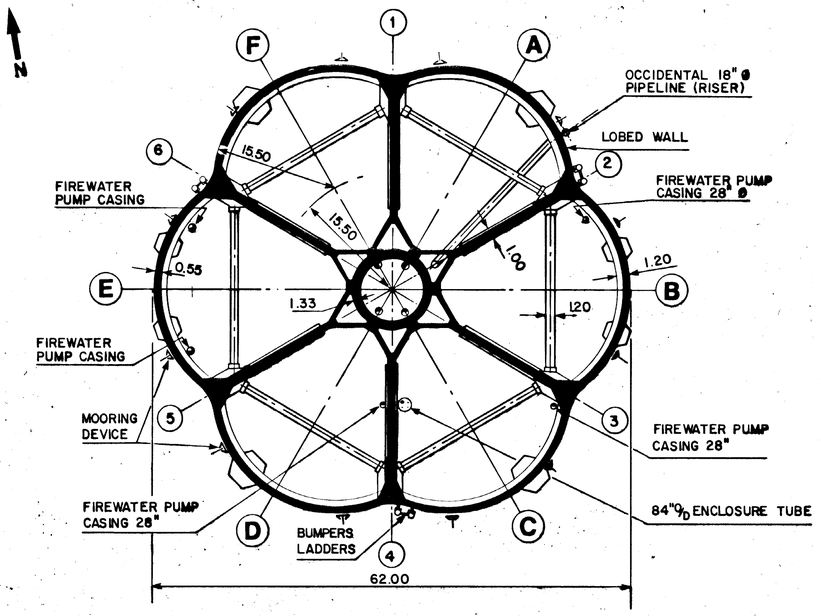

HORIZONTAL SECTION C-C

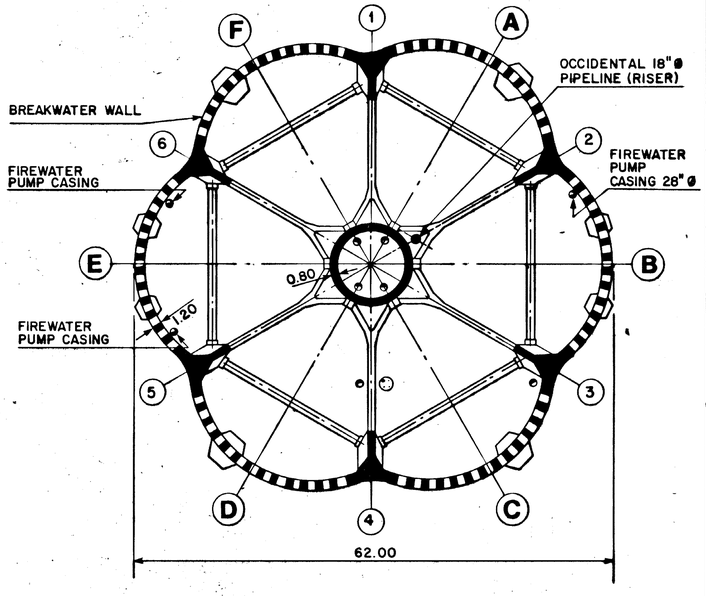

HORIZONTAL SECTION A-A

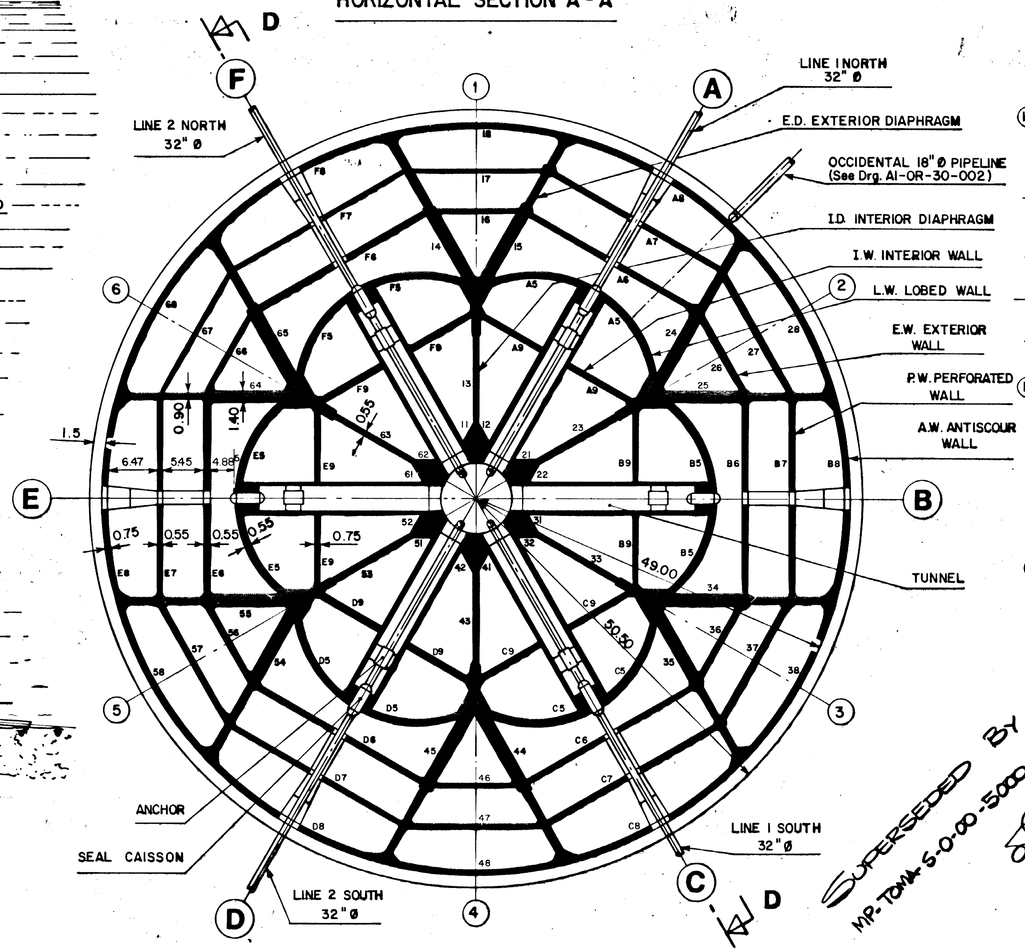

HORIZONTAL SECTION D-D

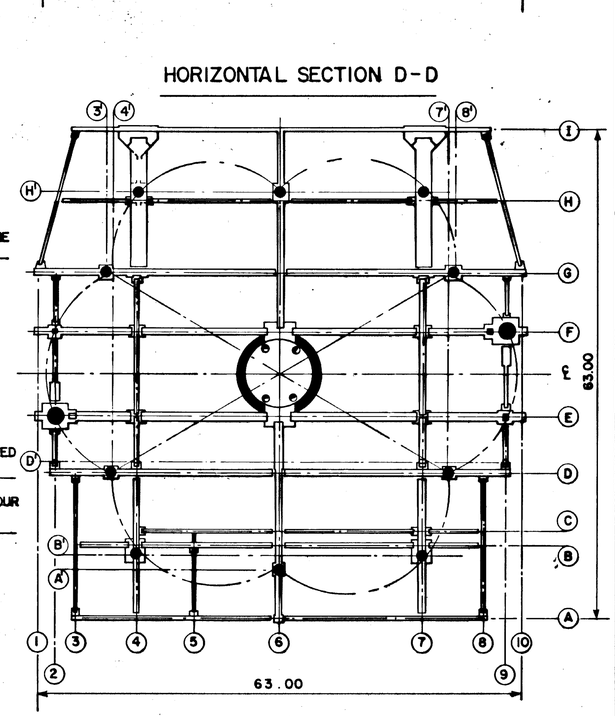

Superseded By MP-TOMA-S-0-00-5000 Rev 1
3/11/86

rev	date	description	by
C		FOR INFORMATION	

drawn:
dates:
checked:
dates:
scale: 1:400

TOTAL OIL MARINE LTD

titles: MCP - 01 GENERAL ARRANGEMENT

drg. no: MP-TOMA-S-0-00-5000

rev: 0