VERTICAL SECTION

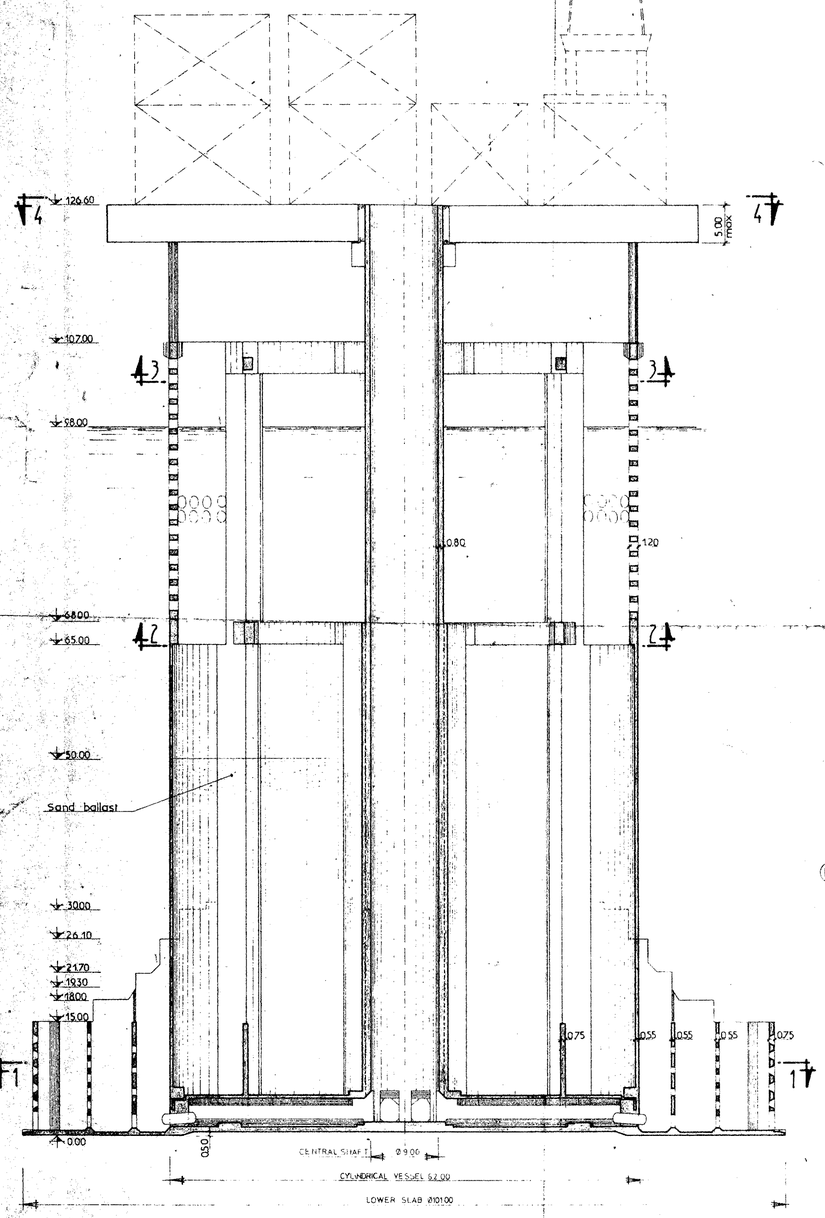

SECTION 2-2

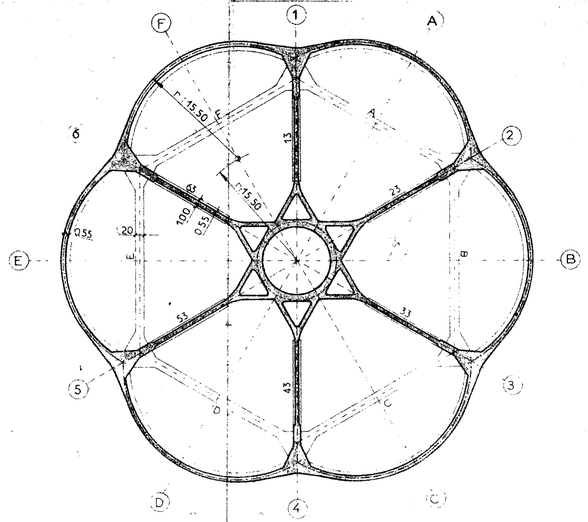

SECTION 1-1

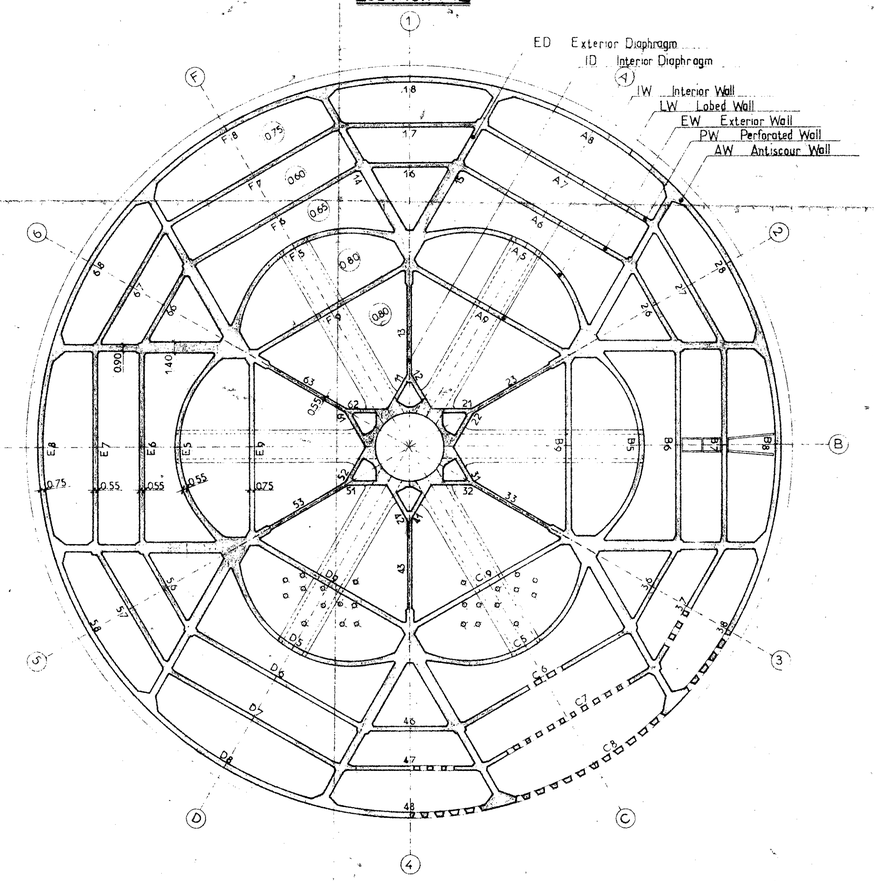

SECTION 4-4

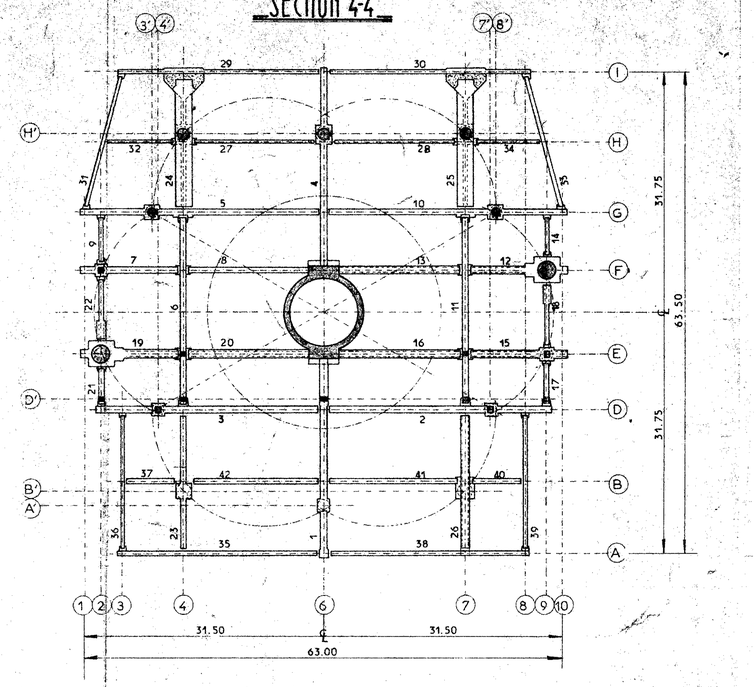

SECTION 3-3

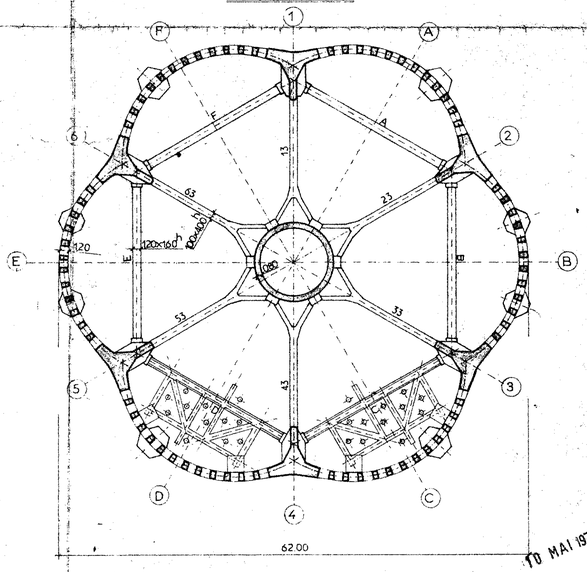

TO MAI 1976

THE INFORMATION CONTAINED IN THIS DOCUMENT MUST BE CONSIDERED AS AN INDUSTRIAL SECRET AND THE PROPERTY OF COMPAGNIE GENERALE DORIS. IT CANNOT BE COMMUNICATED TO ANY THIRD PERSON OR ANYONE NOT DIRECTLY CONCERNED, WITHOUT THE FORMAL AGREEMENT OF THE MANAGING DIRECTOR OF THIS COMPANY. THE HOLDER OF THE DOCUMENT WILL BE HELD RESPONSIBLE FOR ALL DEVIATIONS FROM THIS STIPULATION.

19 JAN 1977

REFERENCE DRAWINGS		REV NO	REVISION	BY	DATE	CKD
NUMBER	TITLE	1	FIRST ISSUE	S	30-4	
		2				
		3				
		4				
		5				
		6				
		7				
		8				
		9				
		10				
		11				

EUROPE ETUDES
PARIS E.E. 9105

C.G.DORIS
. John Howard

TOTAL OIL MARINE LIMITED
LONDON

Frigg field concrete drilling production platform n°1

651 13

MP1/CDP 1_GENERAL ARRANGEMENT

	DRAWN	CHECKED	CHECKED	APPROVED	SCALE	PROJECT N°	DRAWING NUMBER	REV
BY	M.L.				1:400		A1.MP.QG.1051	1
DATE	30.4.1976		30-4 1976					