-SECTION AA-
(SCALE 1/10)

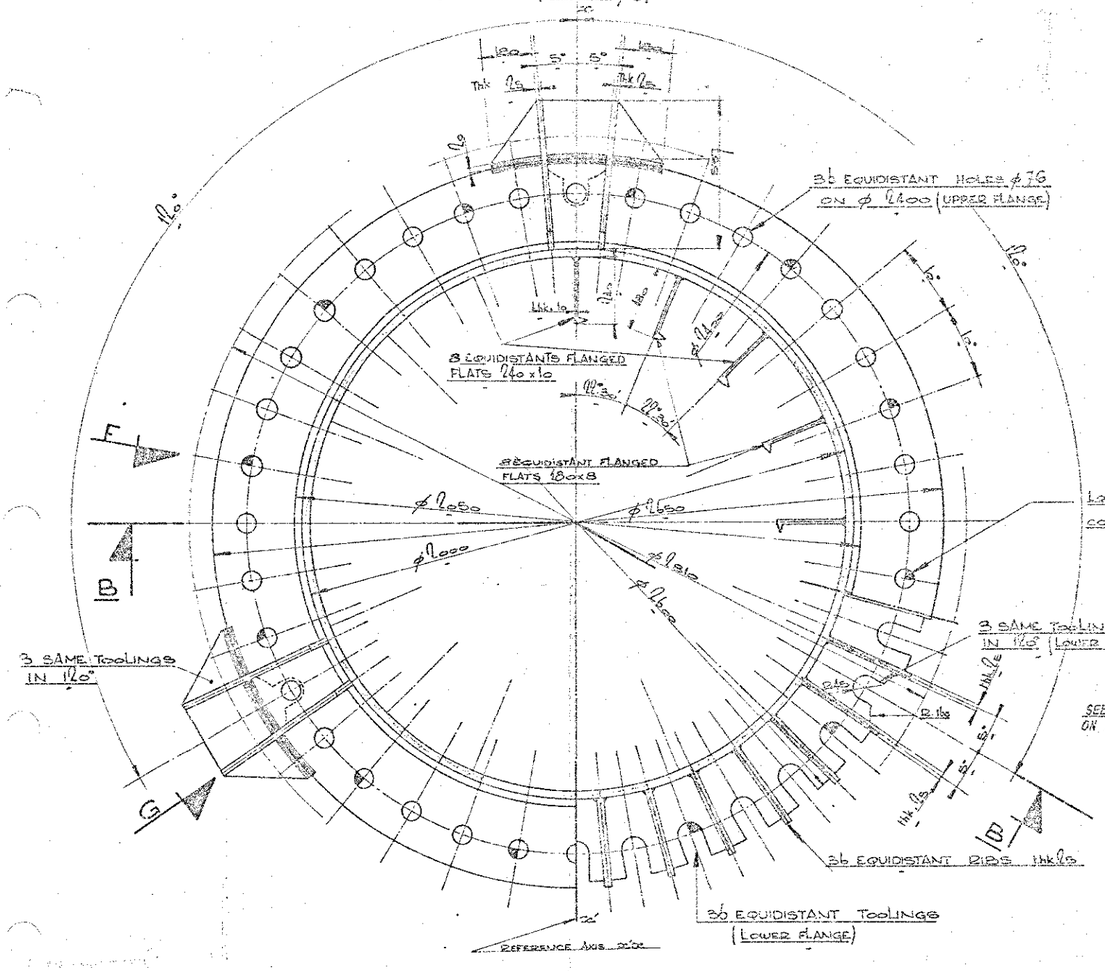

-VIEW F-
(SCALE 1/5)

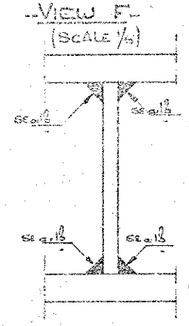

-VIEW G-
(SCALE 1/5)

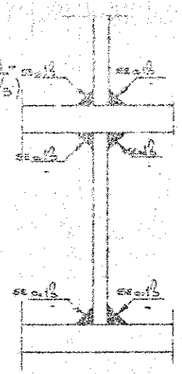

-SECTION BB-
(SCALE 1/10)

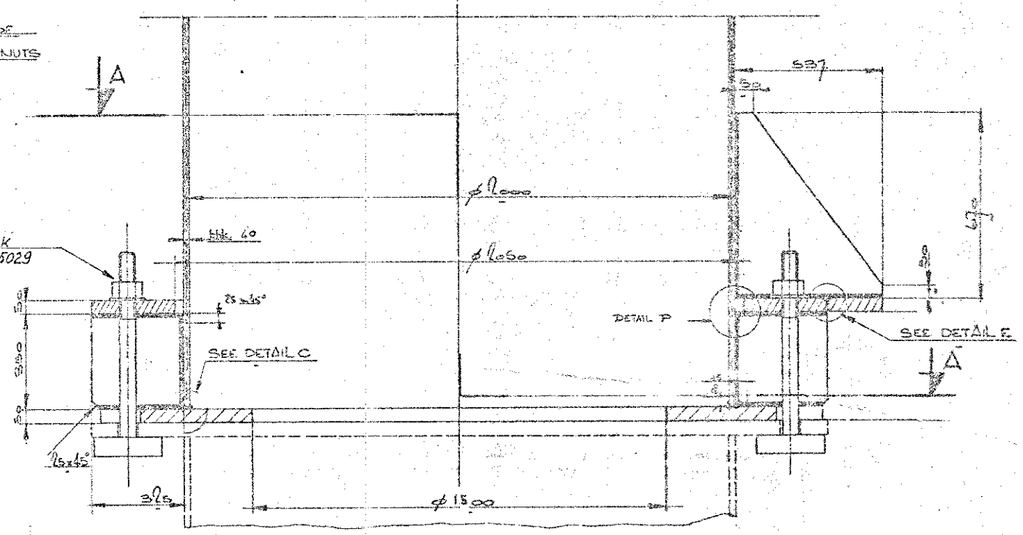

-DETAIL C-
(SCALE 1/2)

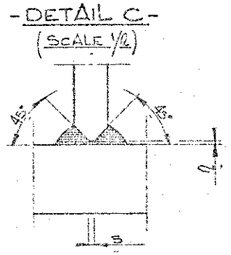

DETAIL P

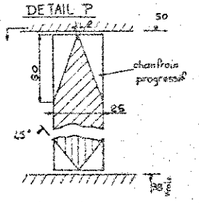

-DETAIL E-
(SCALE 1/2)

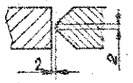

FOR CONTINUATION SEE DRAWING N° A1 NP 00 4919 AND 5029

REFERENCE DRAWINGS		REV NO	REVISION	BY	DATE
NUMBER	TITLE	1	FOR APPROVAL	J.G	4.3
		2	UP RATING	M.L	5.5

EUROPE ETUDES — C.G DORIS — John Howard

DP 1

THE INFORMATION CONTAINED IN THIS DOCUMENT MUST BE CONSIDERED AS A CONFIDENTIAL DETAIL AND THE PROPERTY OF COMPAGNIE DE FLOATS. IT CANNOT BE COMMUNICATED TO ANY THIRD PERSON OR ANYONE NOT DIRECTLY CONCERNED WITHOUT THE WRITTEN CONSENT OF THE COMPAGNIE DE FLOATS

TOTAL OIL MARINE LIMITED
LONDON

Frigg field to Scotland pipe line
Intermediate manifold platform
(LE.EL 106.6m)

MAIN Deck
COLUMN ϕ 2000 14-11-12-87

DESSINÉ	CONTRÔLÉ	APPROUVÉ	ÉCHELLE	FEUILLE N°	DATE & VISA	REV
FRANCAY			1/10	5/20		

Material 236