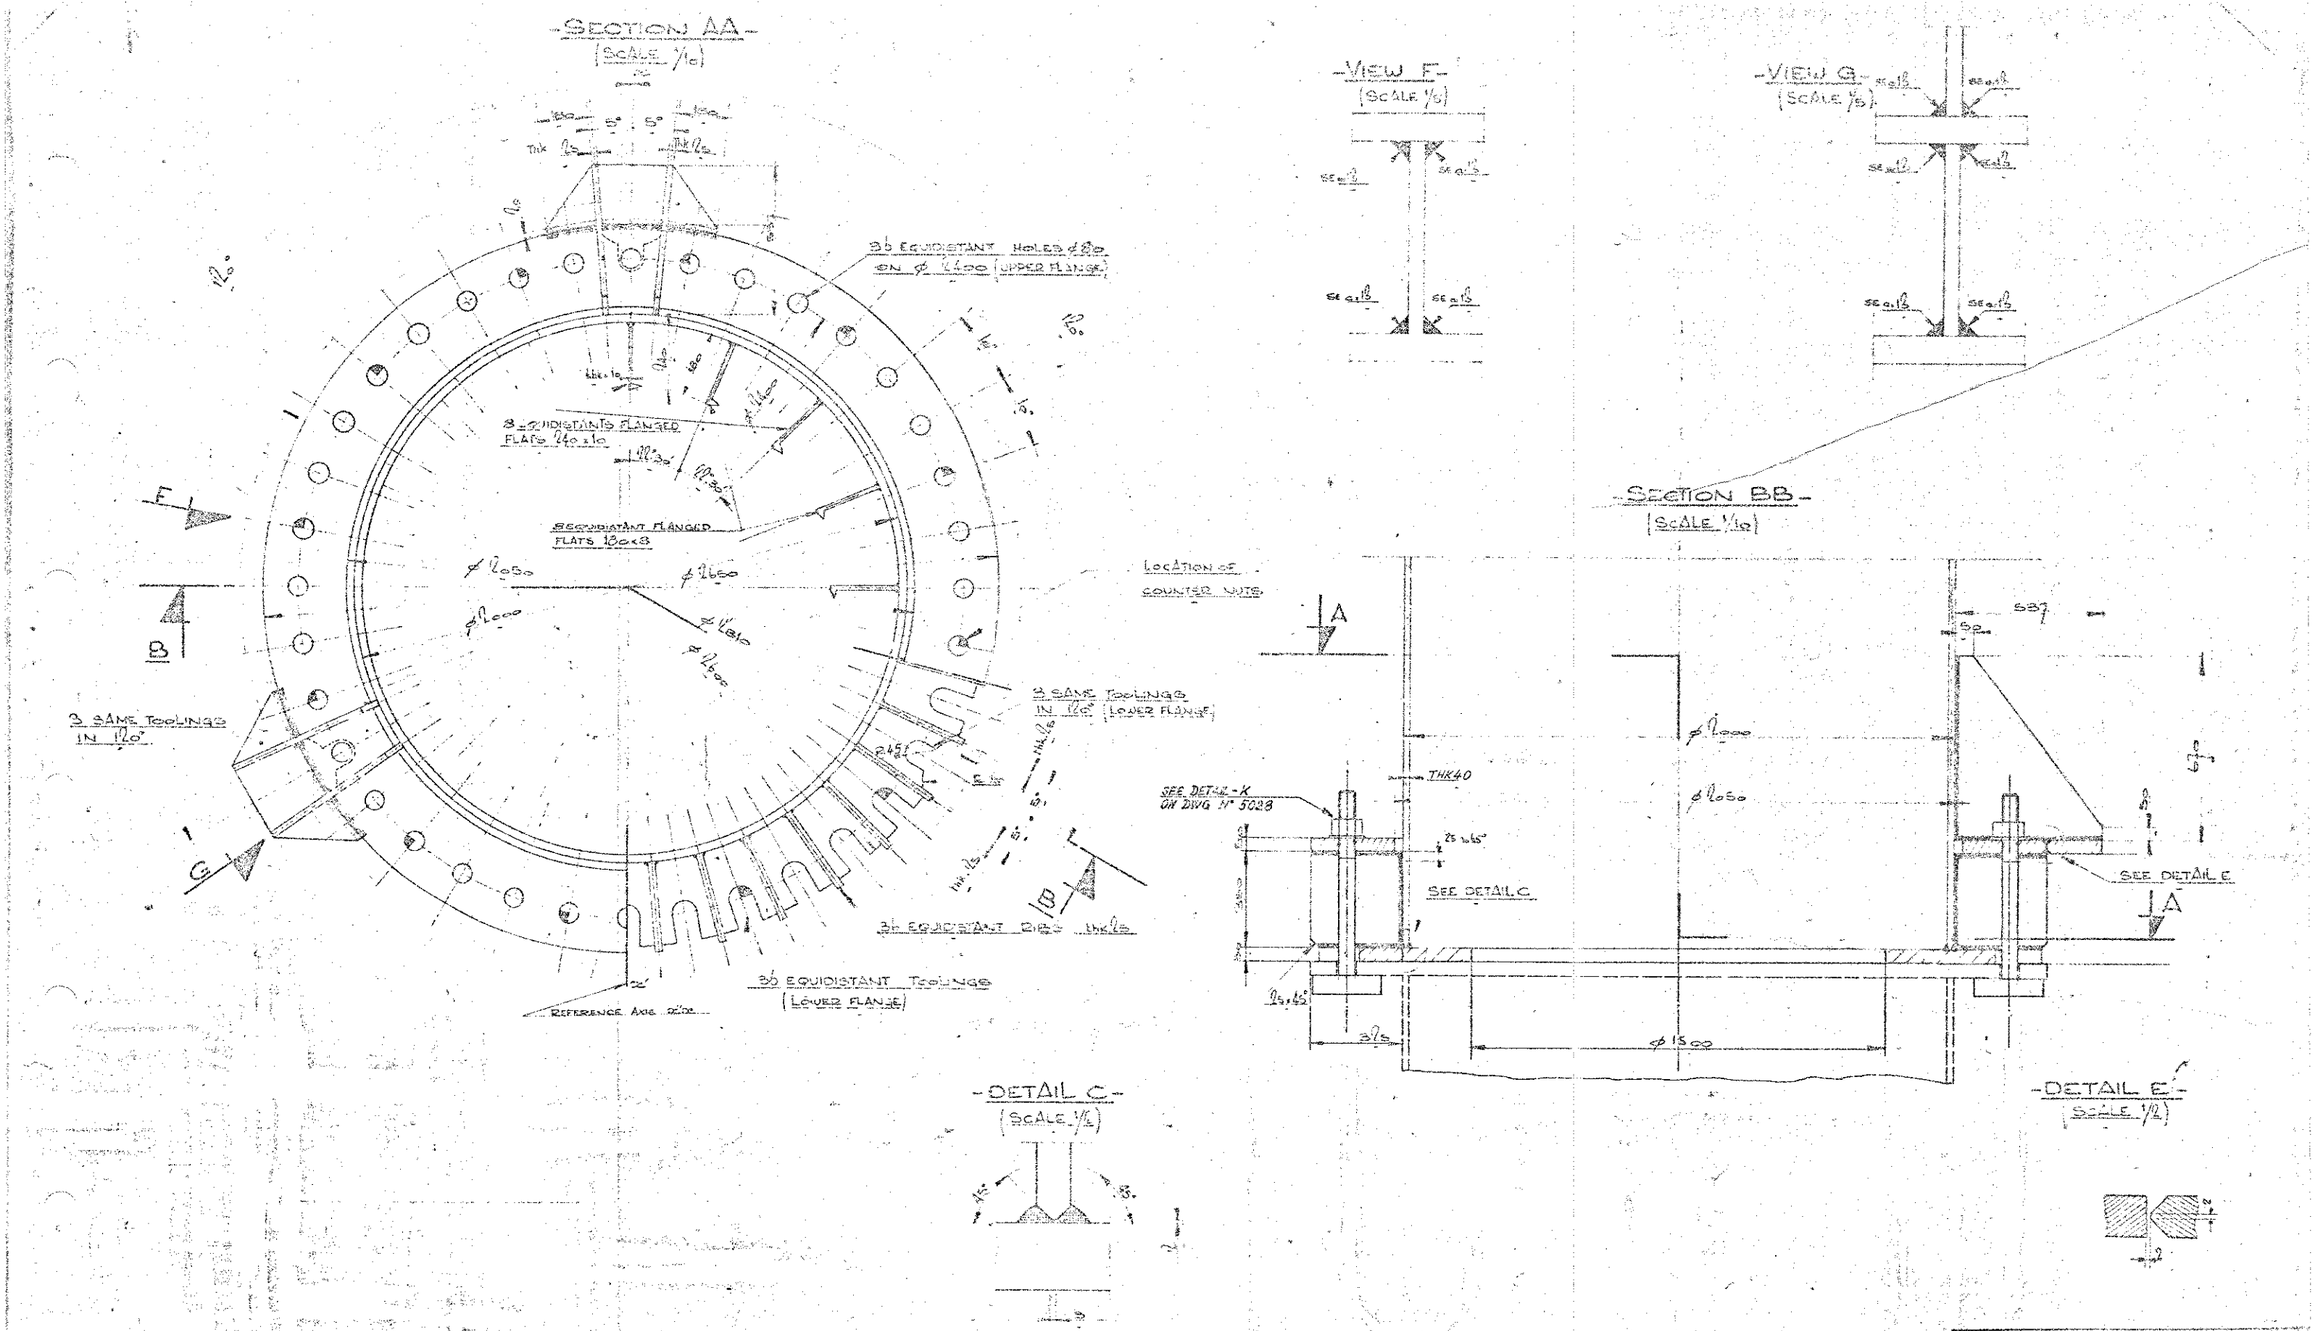

FOR COLUMN H'6 ONLY - FOR CONTINUATION SEE DRAWING N° A1 MP QD 4919 AND 5028

REFERENCE DRAWINGS		REV NO	REVISION	BY	CHECKED
NUMBER		1	FOR APPROVAL		1.6.97
		2	UP DATING		N.C.S.S.

EUROPE ETUDES

C. G DORIS
John Howard

DP 1

TOTAL OIL MARINE LIMITED

Frigg field to Scotland pipe line
Intermediate manifold platform
(LEVEL 408.600)

MAIN DECK
COLUMN ø 2000 H'6

235

5032