SHEET NO. 201

DWG. NO. ELN 2144.

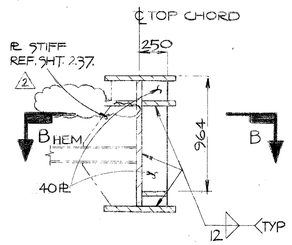

SECTION 'AA'
(SCALE 1:25)

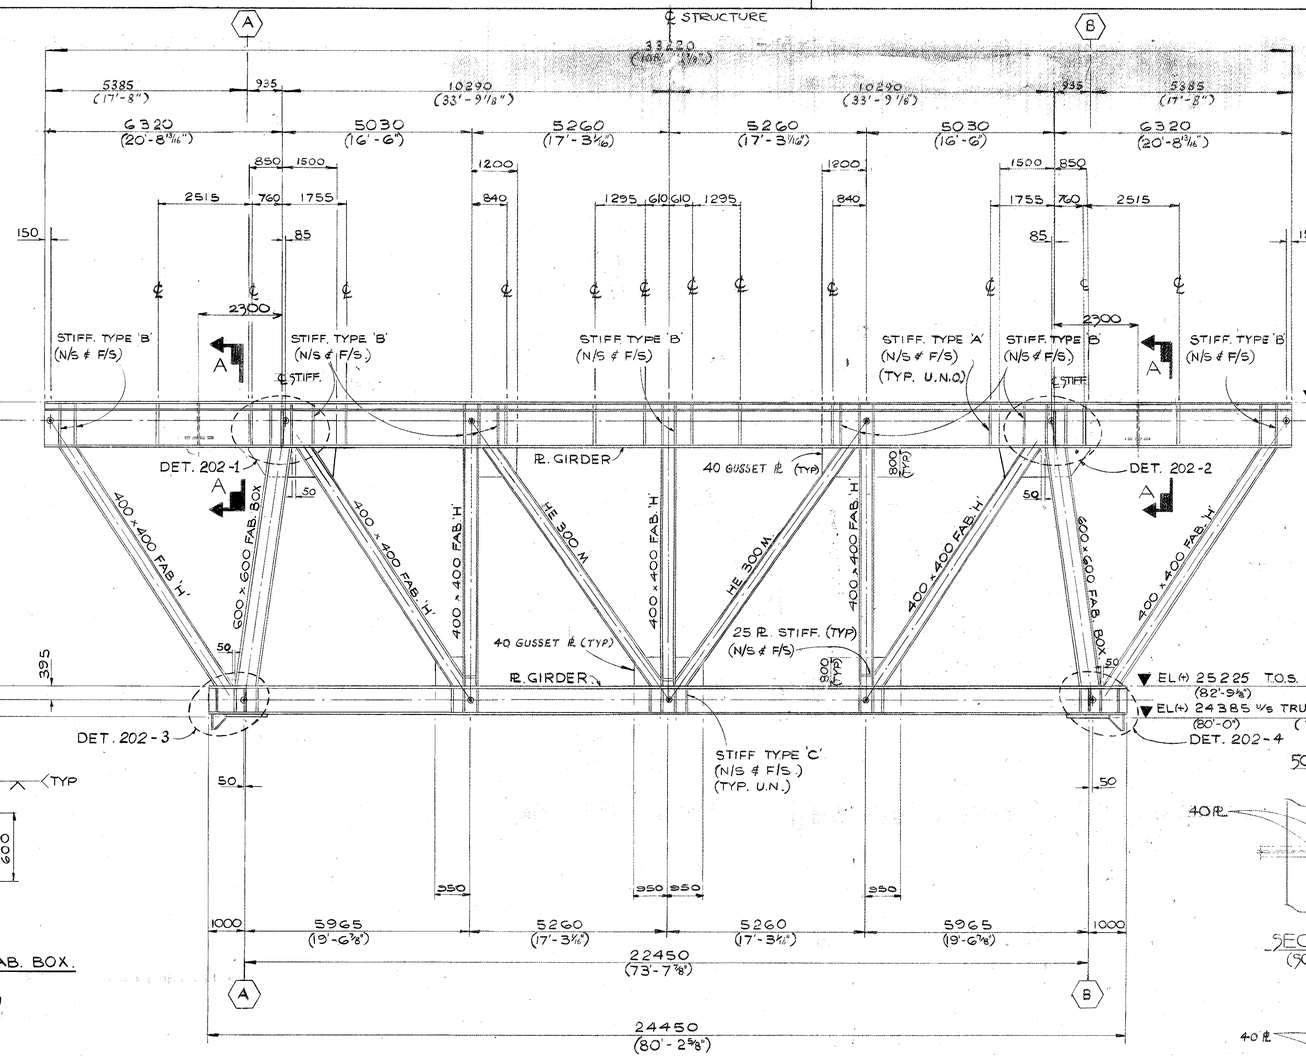

UNIT 'A' TRUSS (1)
(SCALE 1:75)

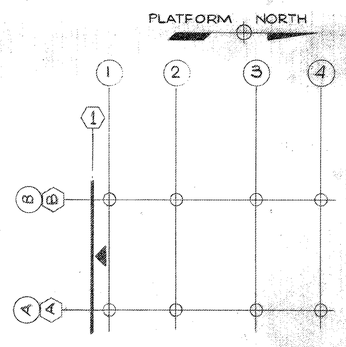

KEY PLAN.

NOTE:
SEE SHEET 202 FOR TYPICAL WELD DETAIL SHOWING CONNECTION OF TRUSS MEMBERS

GENERAL NOTES:-

1. DIMENSIONS IN BRACKETS ARE IMPERIAL EQUIVALENTS
2. ALL MATERIAL ON THIS SHT. TO BE (HS.20)
3. ALL WELDS TO BE FULL PENETRATION DOUBLE-BEVEL BUTT WELDS U.N.
4. GUSSET R. TO BE SYMMETRICAL ABOUT ℄. OF CHORD.

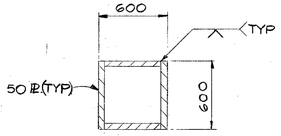

TYP. SECT. THRU. FAB. BOX.
(SCALE 1:25)

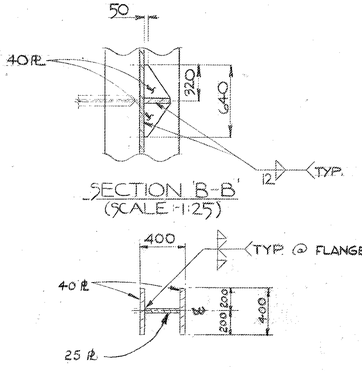

SECTION 'B-B'
(SCALE 1:25)

TYP. SECT. THRU. FAB. 'H'
(SCALE 1:25)

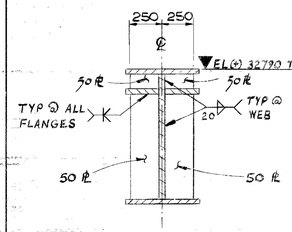

STIFF. TYPE 'A'
(SCALE 1:25)

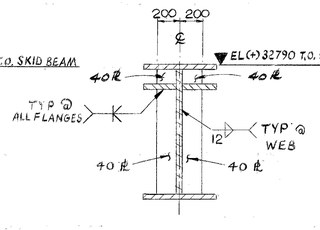

STIFF. TYPE 'B'
(SCALE 1:25)

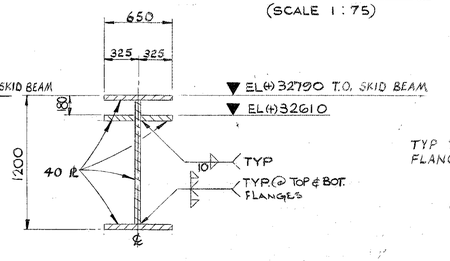

TYP. SECT. THRU. TOP CHORD.
(SCALE 1:25)

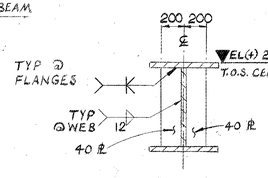

STIFF. TYPE 'C'
(SCALE 1:25)

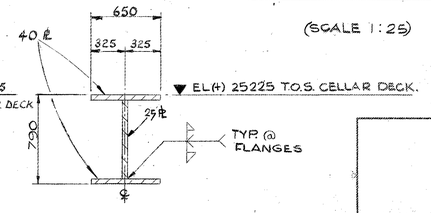

TYP. SECT. THRU. BOTTOM CHORD.
(SCALE 1:25)

FAB. STDS. REQ'D. THIS SHT	DESIGN	ELEC.	INSTR.	PIPING	STRUCT	NO.	BY	DATE	REVISIONS	DATE	APP.
	EGS					2	QPW	29-1-76	160x75 L REMOVED.	3-2-76	
	EGS					1	QPW	25-11-75	STIFF R'S, SECTIONS AA, 'B-B' ADDED	5-12-75	

ELF-NORGE A/S
NORWAY

DRILLING PLATFORM No.2

NORTH SEA — FRIGG FIELD — W.D. 100 M

McDERMOTT — HUDSON
LONDON — ENGLAND

DRAWN BY	SCALE	DATE	DWG. NO.
D. MURPHY.	AS NOTED.	2 SEP '74.	ELN 2144
DESIGNED BY			SHEET NO.
FDM			201

UNIT A TRUSS (1)

APPROVED for McDERMOTT — HUDSON
DATE: 20.12.74
ENGINEERS APPROVAL

	BY	DATE
PROJECT	[illegible]	16.12.74
STRUCTURAL	[illegible]	16/12/74
PROCESS		
MECHANICAL		
ELECTRICAL		
INSTRUMENT		
FAB. CHECK	BCL	16-12-74
PROC. CHECK	BCL	16-12-74

2

QAF 0071/74